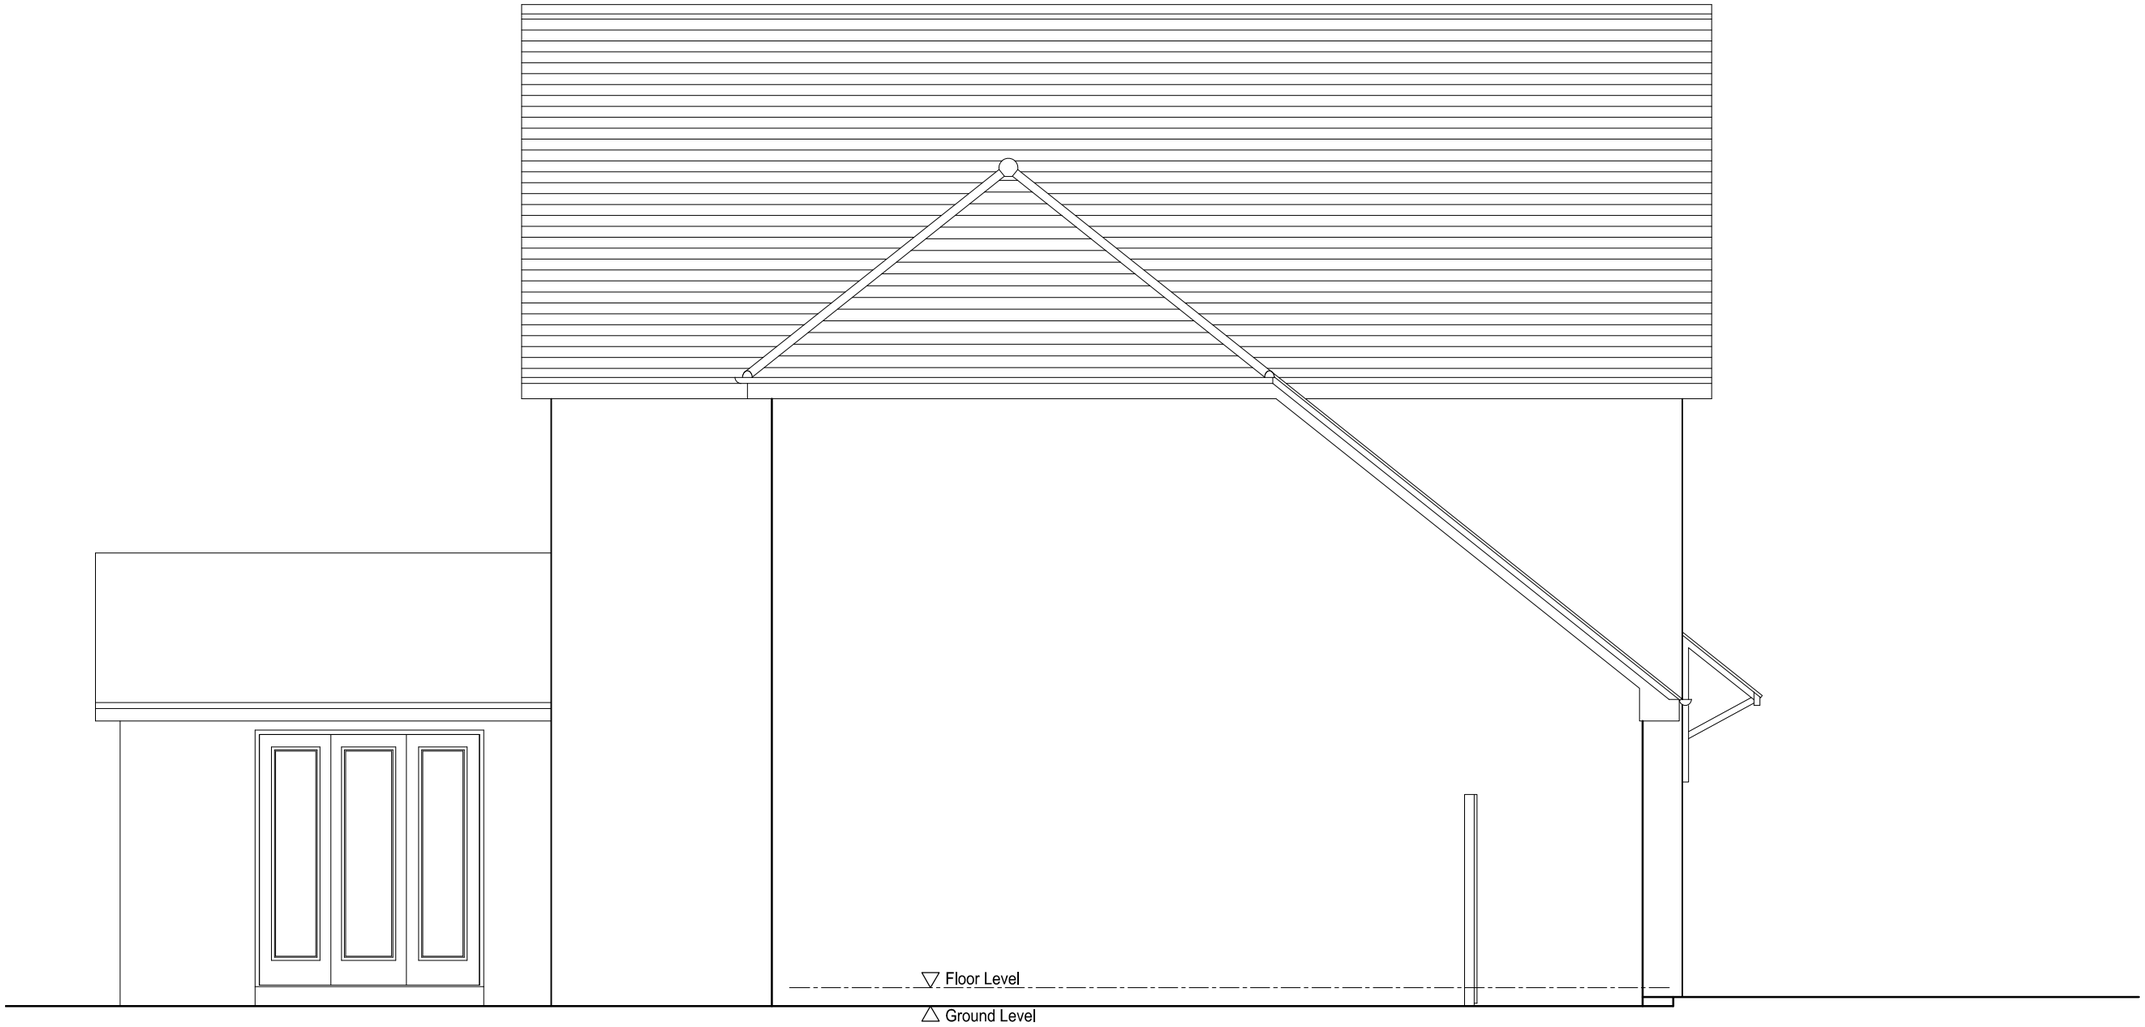

Existing South Elevation
Scale 1:50

0 1 2 2.5m
Scale 1:50

MADE IN BRITAIN

123v PLC
Established 1997

Drawing Title:
Existing South Elevation

Drawn By:	Date:	Scale:
WJ	07.11.21	1:50 @ A3