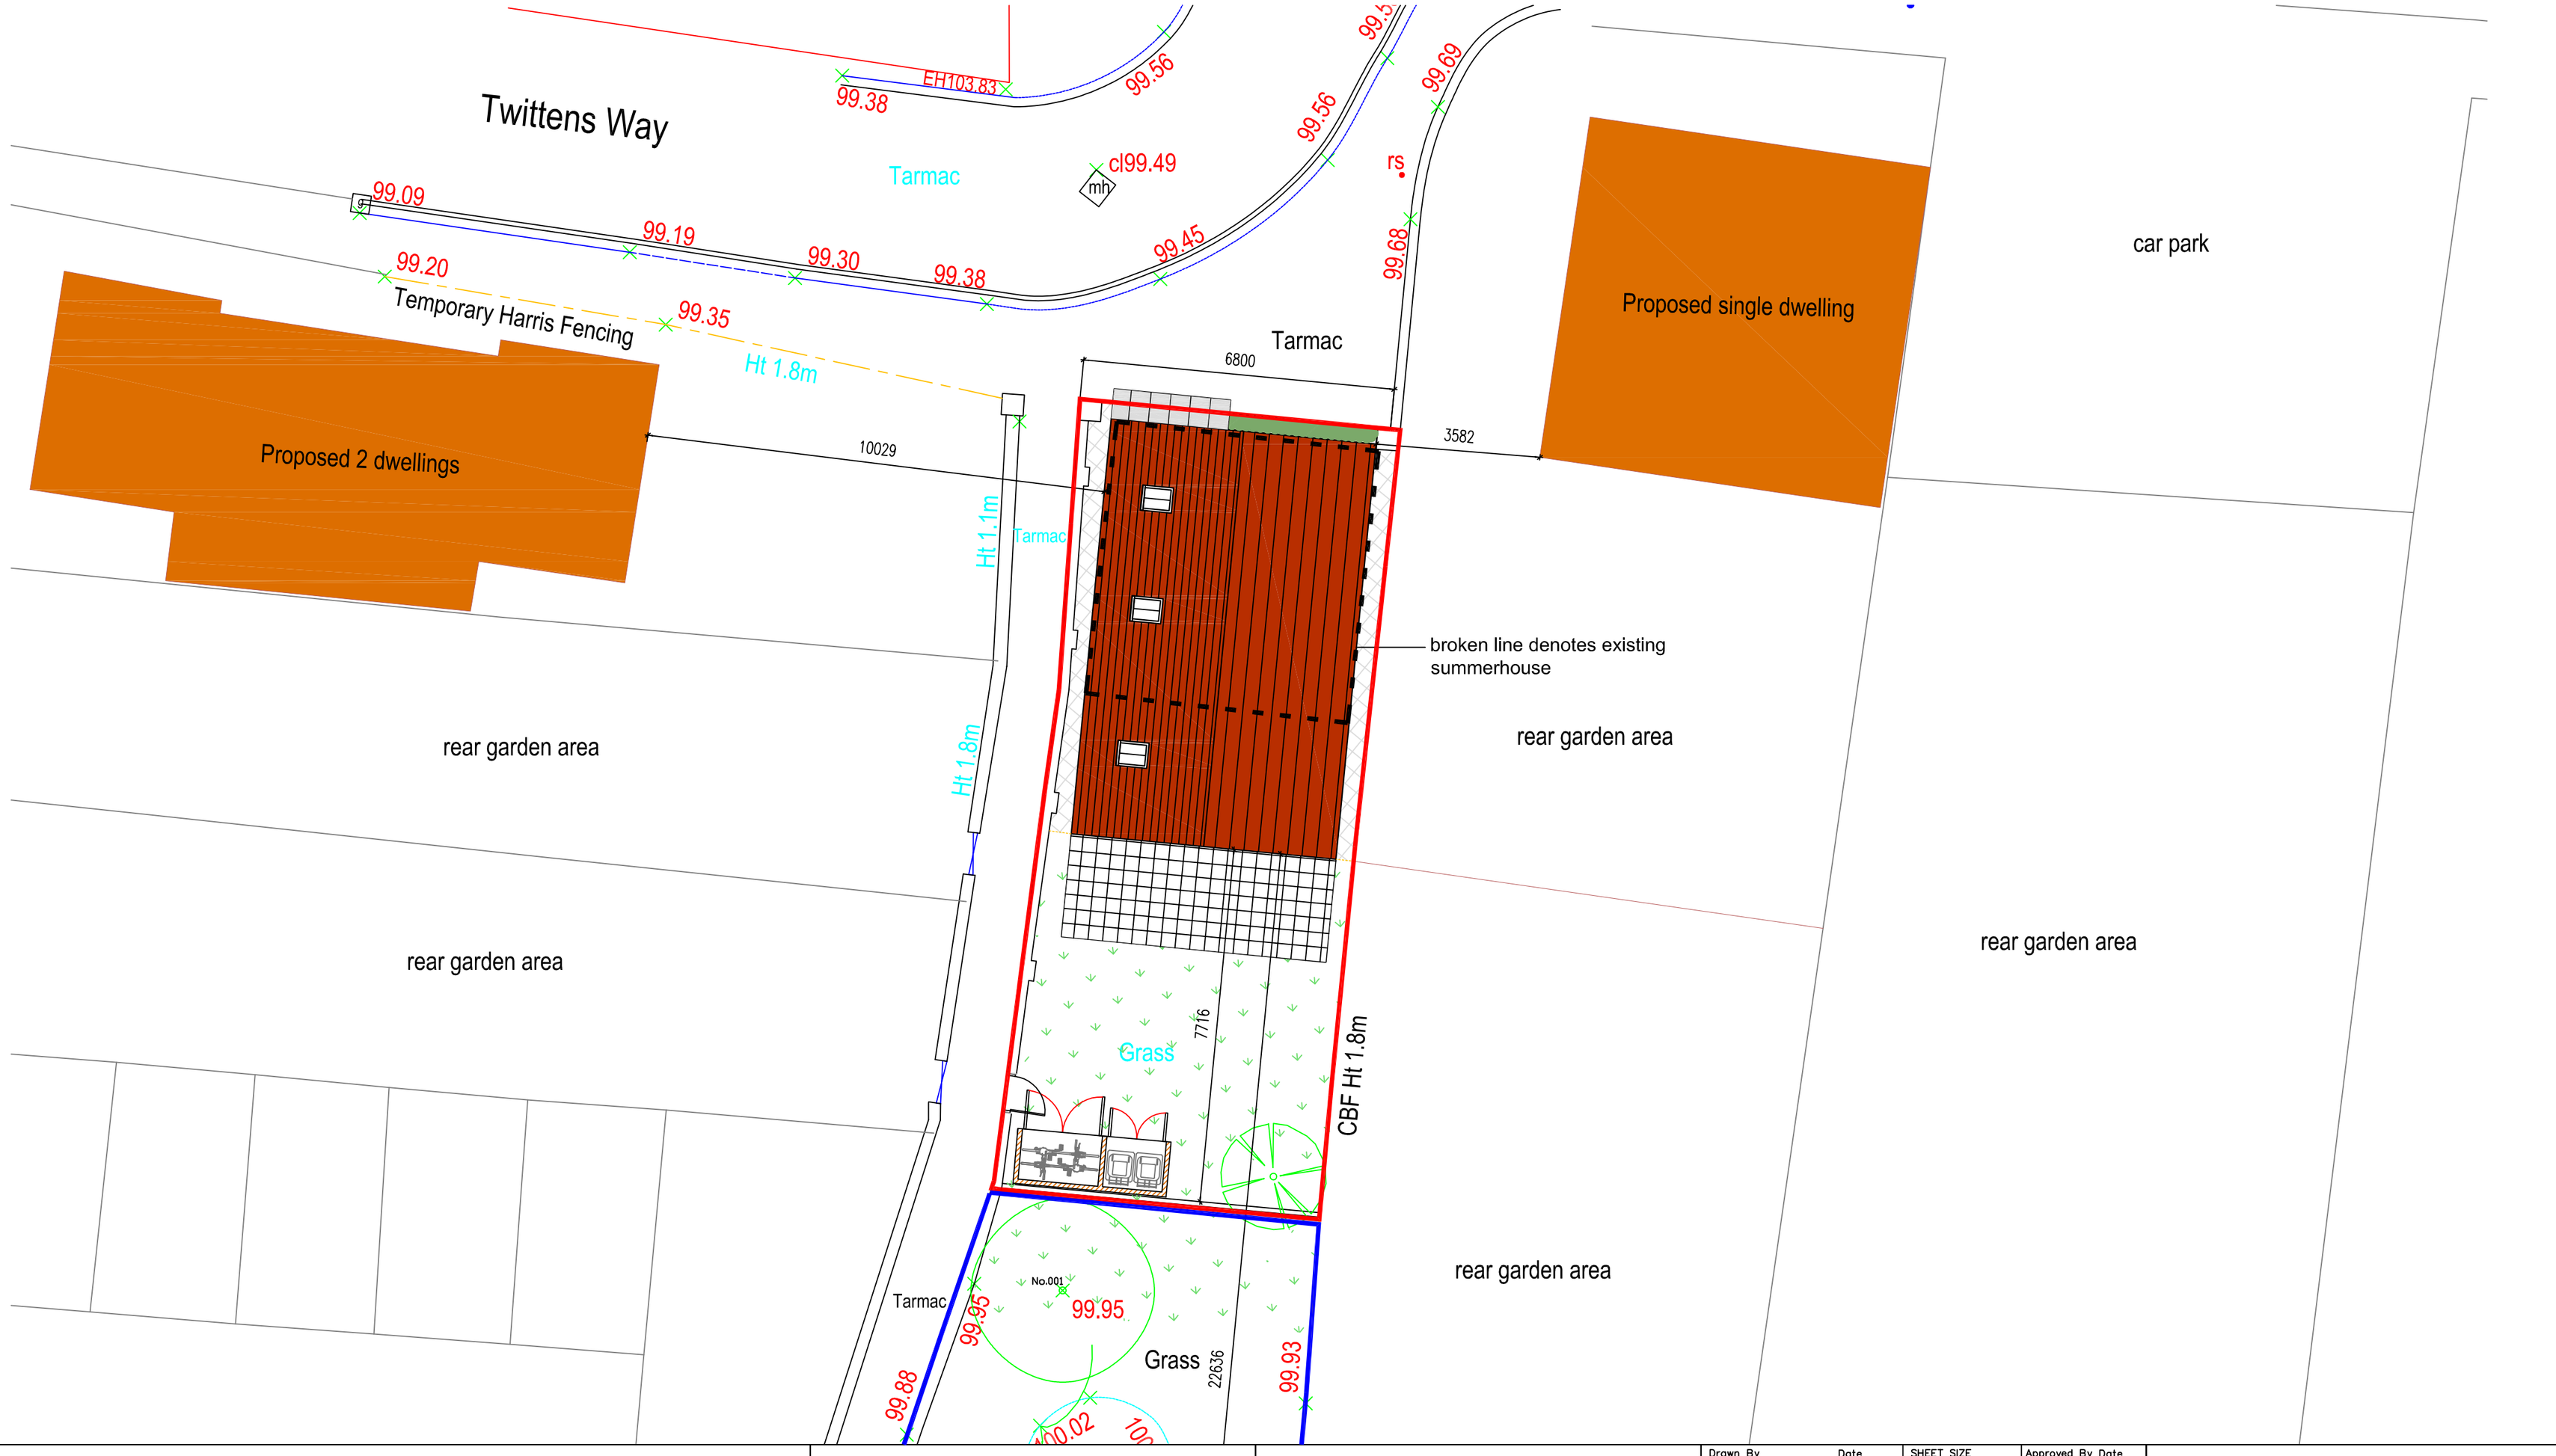

REVISION:

Drawing Title :

Proposed Site Plan

Project :

1 Grove Road
Havant
Hampshire

Drawn By	Date	SHEET SIZE	Approved By Date
CRF	19/05/15	A2	
Drawing No.		Revision:	Scale:
CFA | FULL | BS			1/100

PLANNING

Chris Flint Associates Ltd

CHARTERED SURVEYORS - PROJECT MANAGERS
DEVELOPMENT CONSULTANTS

2 Emerald Close Waterlooville Hants PO7 8NZ
tel: 023 92 432484 fax: 023 92 358554
Email: chrisflintassociates@gmail.com