
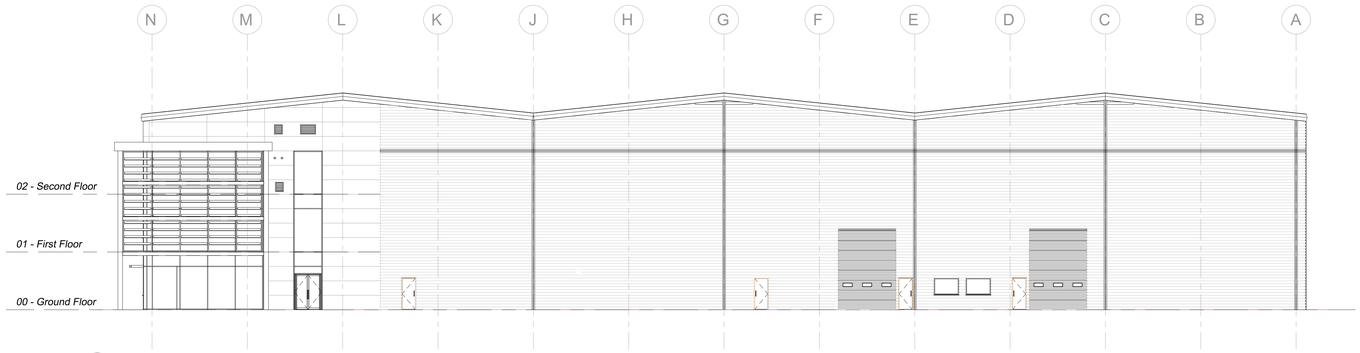


1 EXISTING EAST FACING ELEVATION
SCALE 1:150

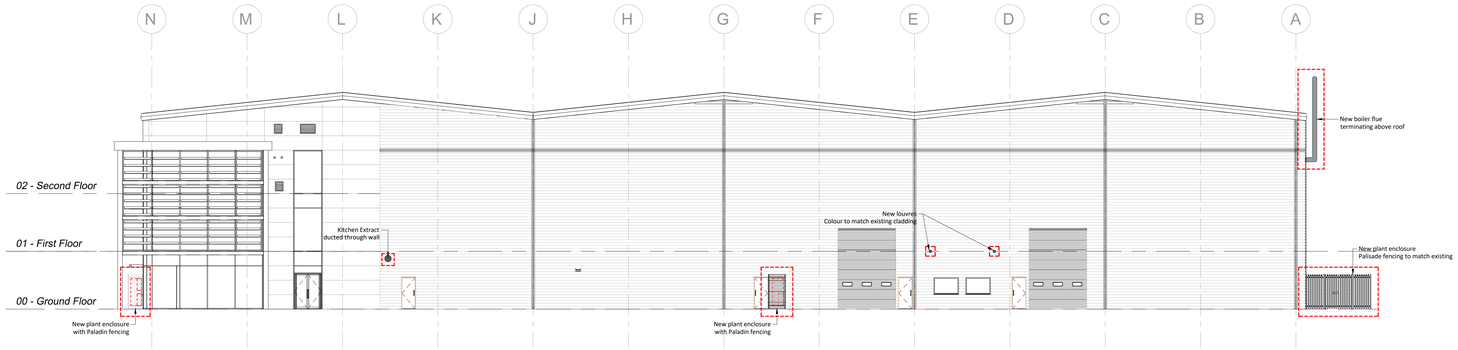

1 PROPOSED EAST FACING ELEVATION
SCALE 1:150

1:150

EXTERNAL ELEVATIONS - (EAST)

N

THIS DRAWING IS PROTECTED UNDER COPYRIGHT. THIS DRAWING IS NOT TO BE REPRODUCED IN WHOLE OR PART UNLESS AUTHORISED BY area
© COPYRIGHT

THIS DRAWING IS NOT TO BE SCALED
THE GENERAL CONTRACTOR IS TO CHECK ALL DIMENSIONS AND NOTIFY THE DESIGNERS OF ANY DISCREPANCIES OR OMISSIONS.

DRAWING TO BE READ IN CONJUNCTION WITH SCOPE OF WORKS

0m 5m 10m 10m
1:150

DATE	REV.	REVISIONS	SIGN	CHKD
02.12.21	2	ISSUED FOR PLANNING	SJ	SJ
10.11.21	1	ISSUED FOR PLANNING	KT	SJ

area
The Old Post Office
33 Station Road,
Egham,
Surrey TW20 9LA
T. 01784 274000
Third Floor,
Chapter House,
18 Crucifix Lane,
London SE1 3JW
T. 020 3805 8855
info@area.co.uk
www.area.co.uk

DRAWING STATUS
FOR PLANNING

CLIENT
BIO PURE

PROJECT
PLOT 4A
DUNSBURY PARK
FITZWYGRAM WAY
PO9 4EE
-

TITLE
EXTERNAL EAST ELEVATION
EXISTING & PROPOSED

SCALE	DRAWN	CHECKED
1:150 @ A0	KT	SJ

DATE	PROJECT NO	BLDG.	FLOOR	DETAIL	REV.
NOV 2021	AR29179	1	0	PL_E01	2