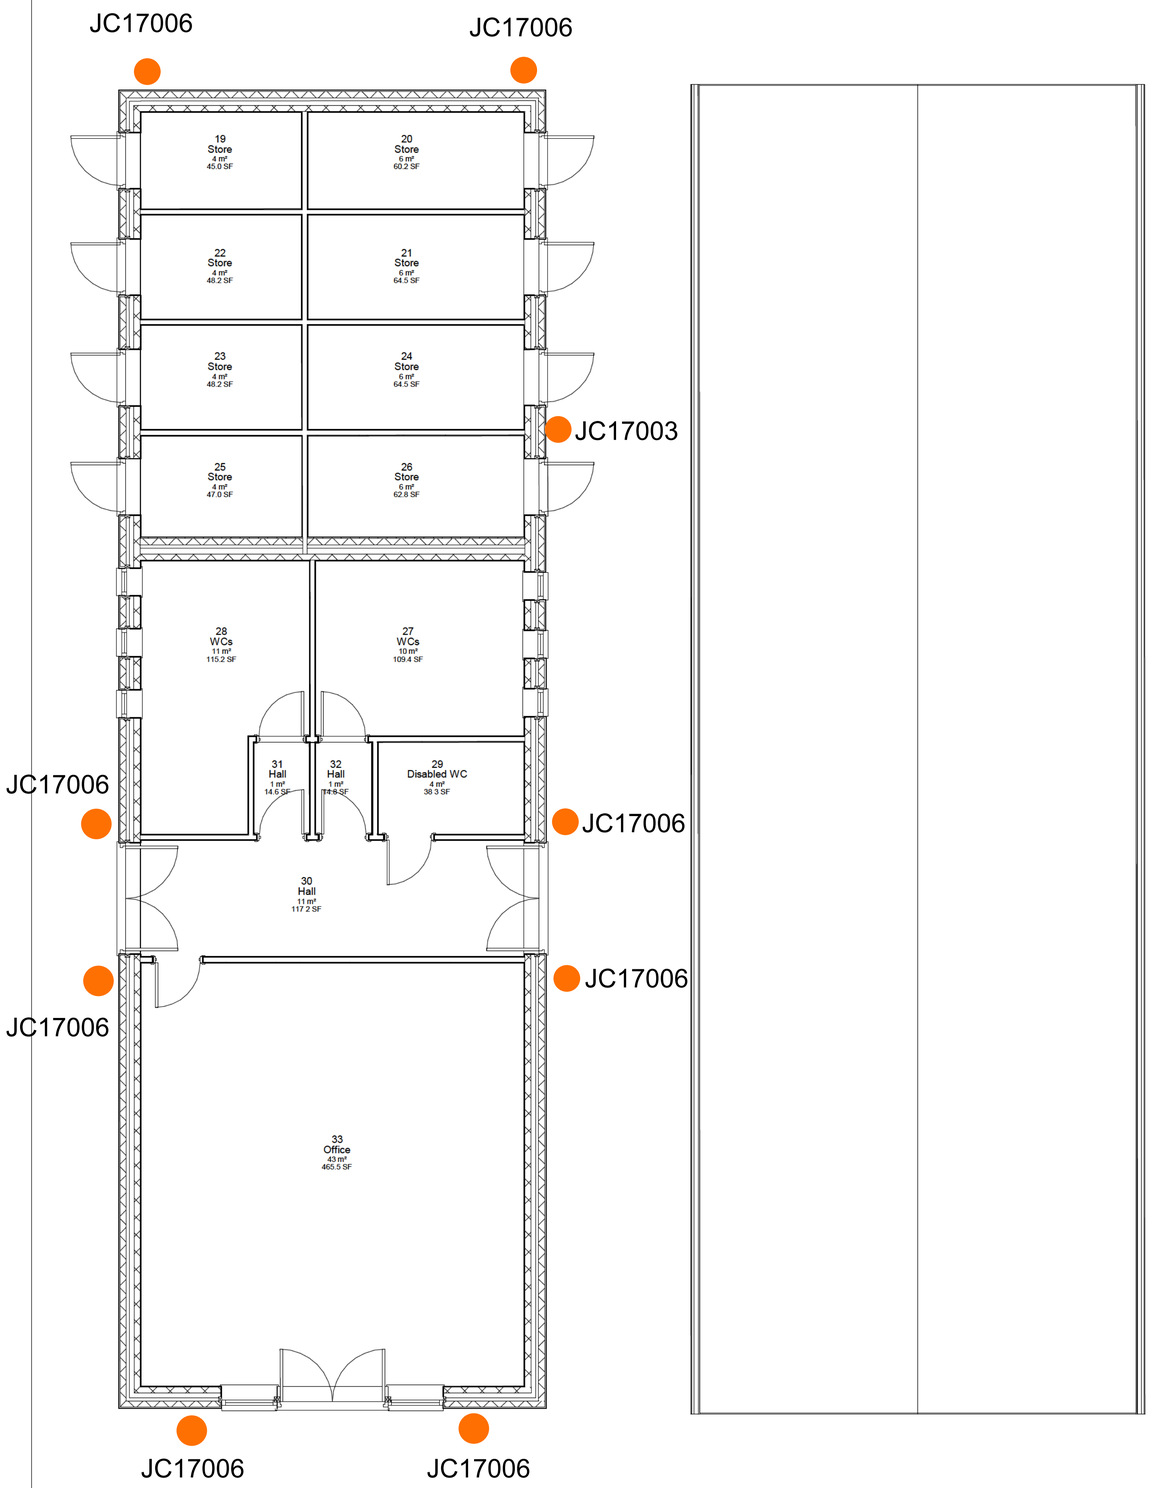

1 Office Floor Plan
1 : 50

7 Office Roof Plan
1 : 50

Alpine Homes	
Yacht Haven	
Office Building	
Project number	Project Number
Date	Issue Date
Drawn by	Author
Checked by	Checker
Scale	As indicated

07/11/2018 10:16:12