
note:
1. this drawing is the copyright of PH Design and is not to be reproduced without consent.
2. the contractor is to check all dimensions and levels before site works commence and/or preparation of workshop drawings.

revision	date	amendment
A	23.6.21	CANOE/GARDEN STORE FLOOR AREA REDUCED

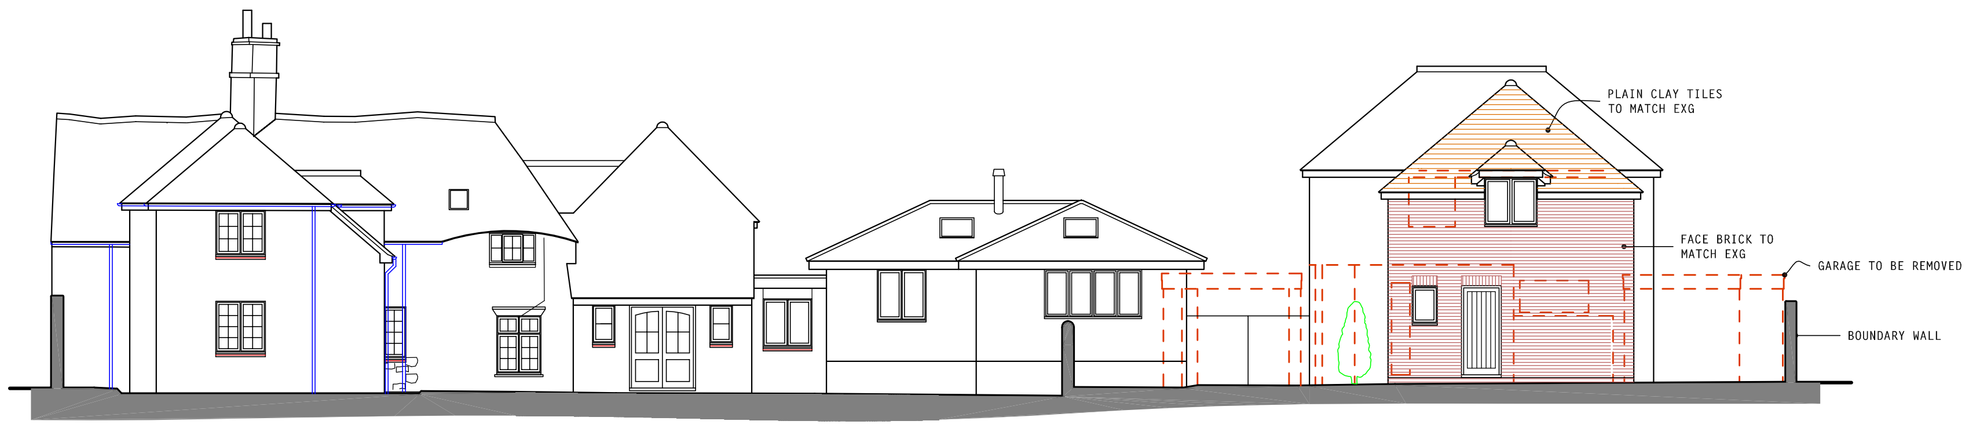

the green cottage — proposed west elevation (garage) — annex

SCALE 1:100



the green cottage — proposed west elevation (addition) — annex

SCALE 1:100



the green cottage — existing west elevation — annex

SCALE 1:100
WORKS NEARING COMPLETION SUBJECT TO APP/19/00074 & APP/19/00075

elevations 2

TOPOGRAPHIC & BUILDING SURVEY
J.BROTHERTON & PARTNERS

scale in metres 1:50

0 1 2 3 4 5

client: Mr & Mrs Monk

project: proposed alterations & additions, The Green Cottage, 23 Langstone High Street PO9 1RY

PH DESIGN
architectural consultants
3 chapel street chichester
w.sussex PO19 1BU
tel:(01243) 781760

project: 20/C11
drawing no: 7a
date: Dec 2020