



FRONT


SIDE

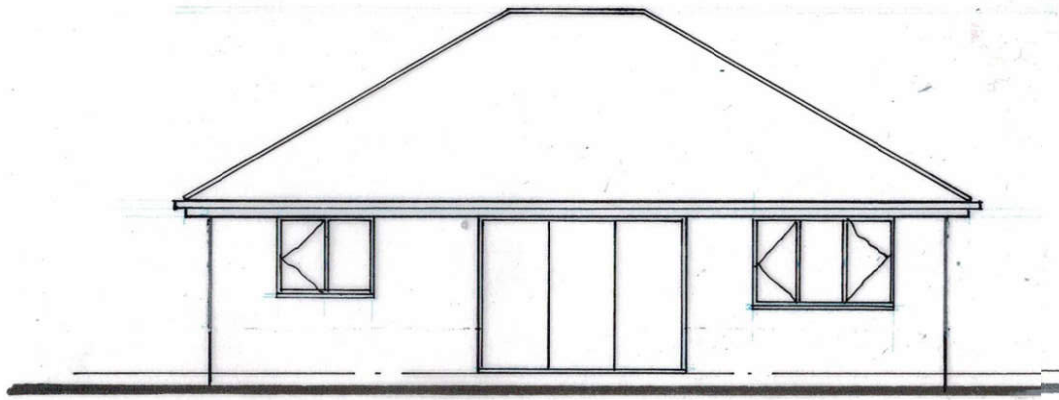

REAR

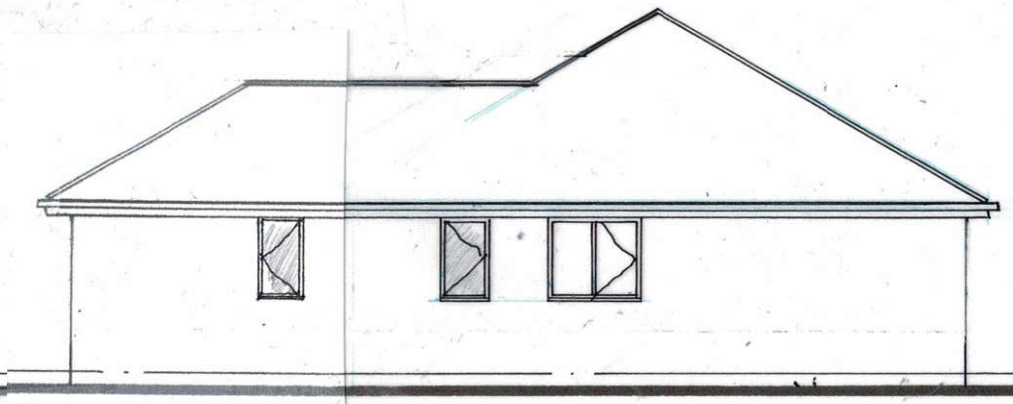

SIDE

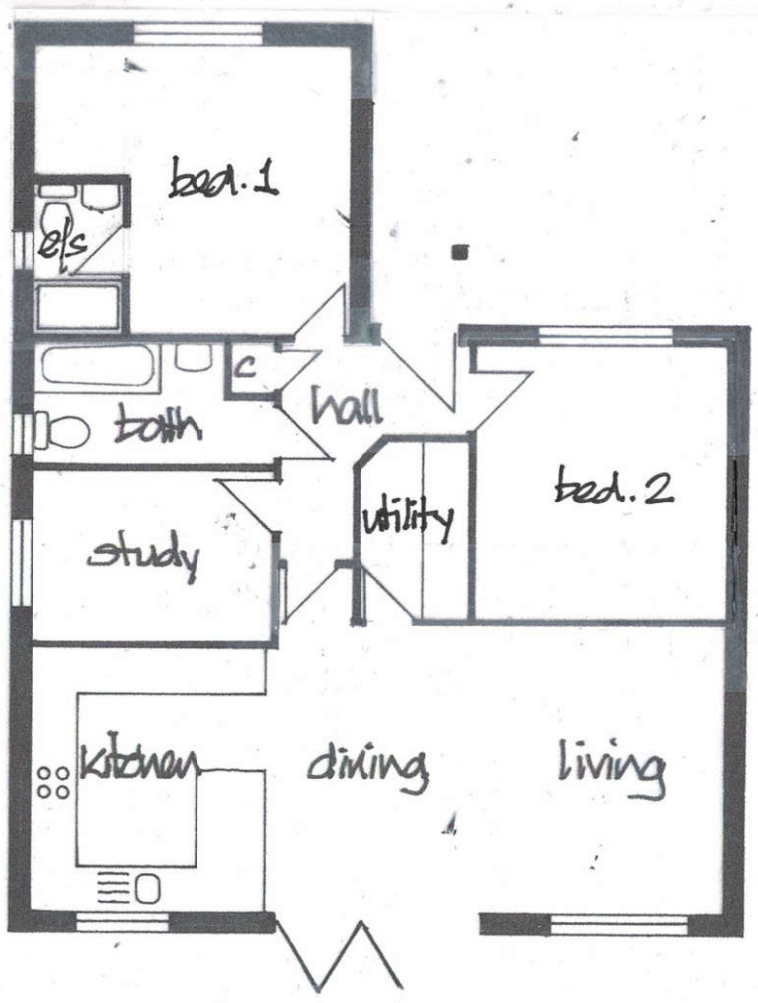

FLOOR PLAN

A	July '21	Amendments	PJ

DEREK TREAGUS ASSOCIATES
ARCHITECTURAL SERVICES
Tel: 07956 624094
Email: derek.treagus@gmail.com

Project	DEVELOPMENT AT 16 WEST HAYE ROAD, HAYLING ISLAND, HAMPSHIRE.
Client	Mr P Pigney
Subject	Planning Drawing Proposed Plot Two
Date: May 2021	Scale: 1:100 @ A3
Rev: A	Drg. No. **21/152/03**

- **Copyright reserved.**
- **All dimensions are to be site confirmed and should not be scaled unless for Planning purposes.**
- **Verify all queries with the office.**