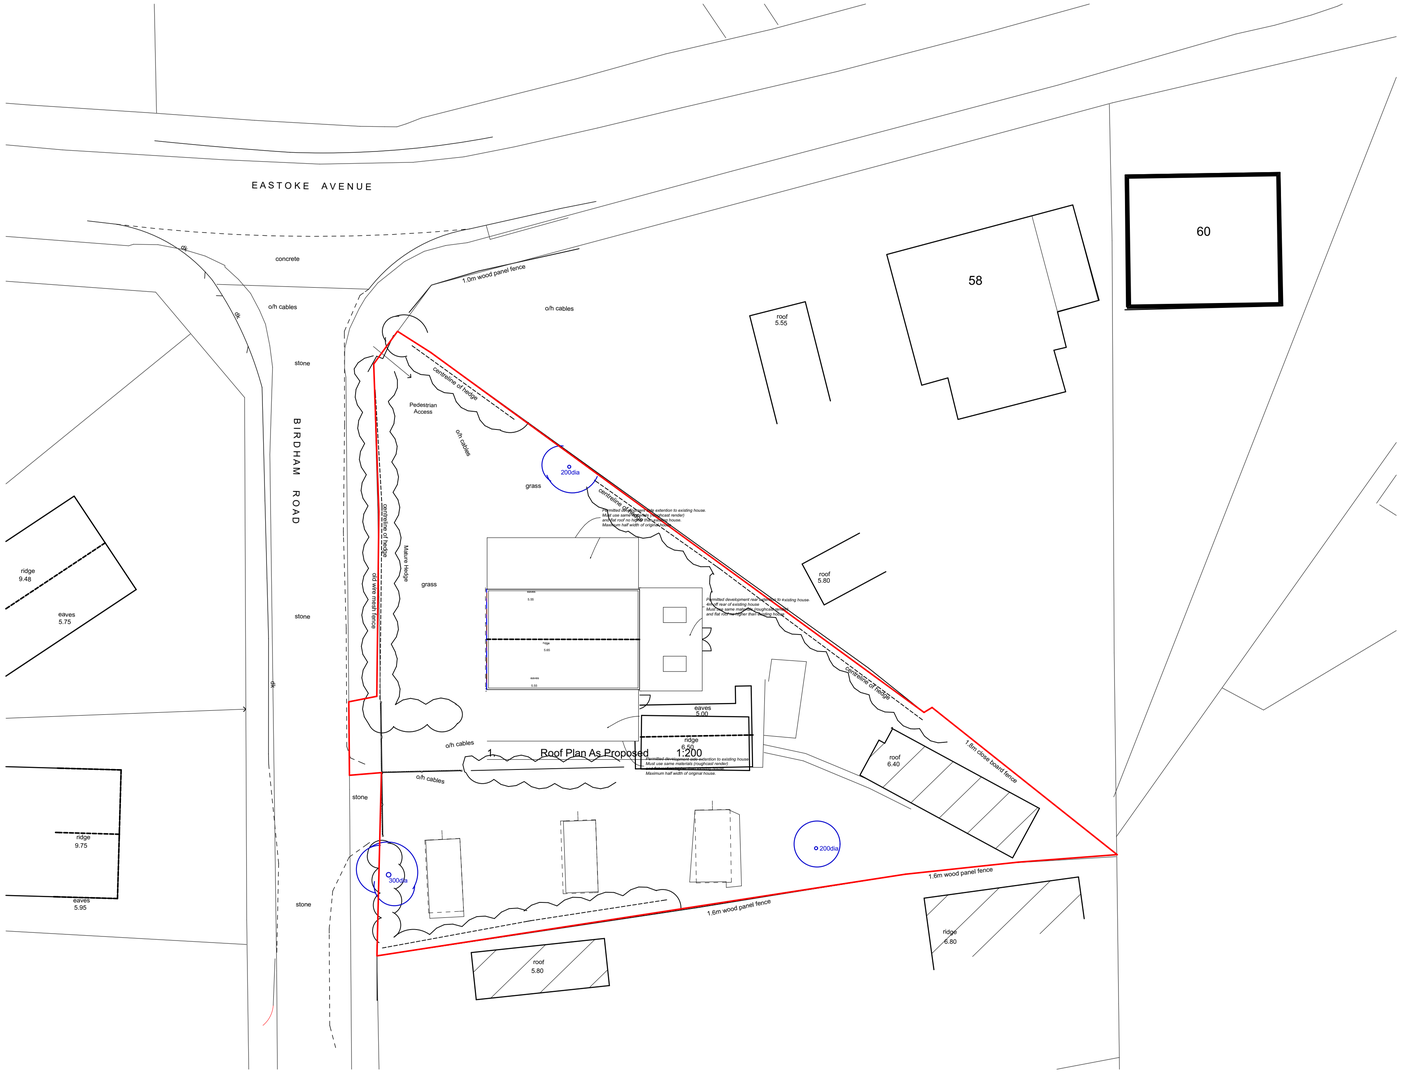

0. Proposed Block Plan 1:200

1. Roof Plan As Existing 1:100

1 Roof Plan As Proposed 1:200

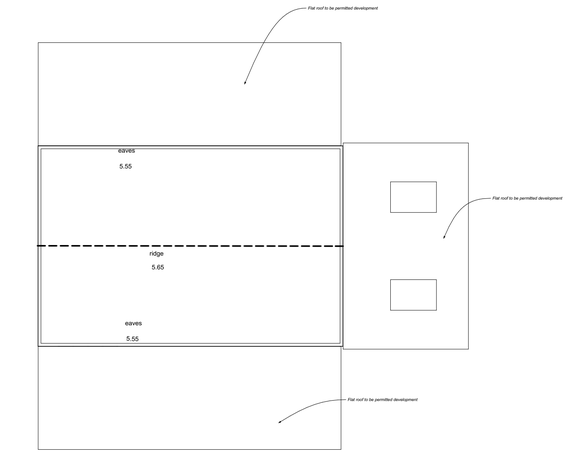

1. Roof Plan As Proposed 1:100

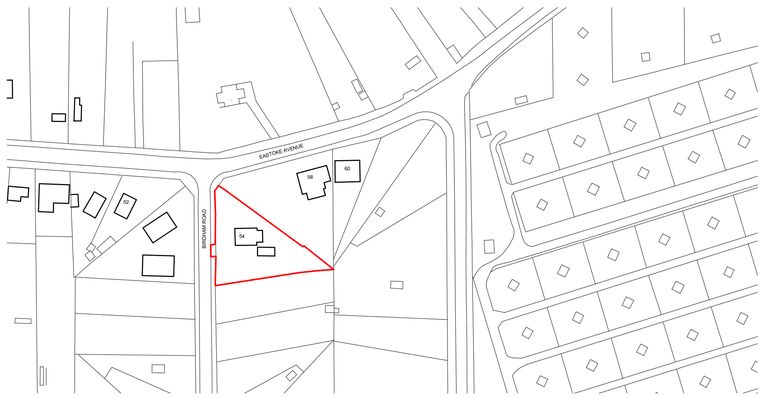

0. Site Location Plan 1:1250

N

0 100mm @A1

revisions & notes:

Note: All dimensions to be checked on site by the contractor before fabrication and erection. Figured dimensions to be taken in preference to scaled dimensions. This drawing is the copyright of the architects and must not be reproduced or used without their express consent, except for the purposes of a planning application. Electronic issue of this drawing to be confirmed by paper hard copy only.

project: Mr & Mrs Dent
Extension
54 Eastoke Avenue
Hayling Island

drawing name: Permitted development application drawing 1/2

status: PRELIMINARY

date: April 2016

scale: 1:100, 1:200, 1:1250

drawn: HB

pwparchitects
61 South Street, Havant, Hampshire PO9 1BZ
t: 023 9248 2494 f: 023 9248 1152
e: design@pwp-architects.com w: www.pwp-architects.com

Project No. 5323 drawing No. AC rev