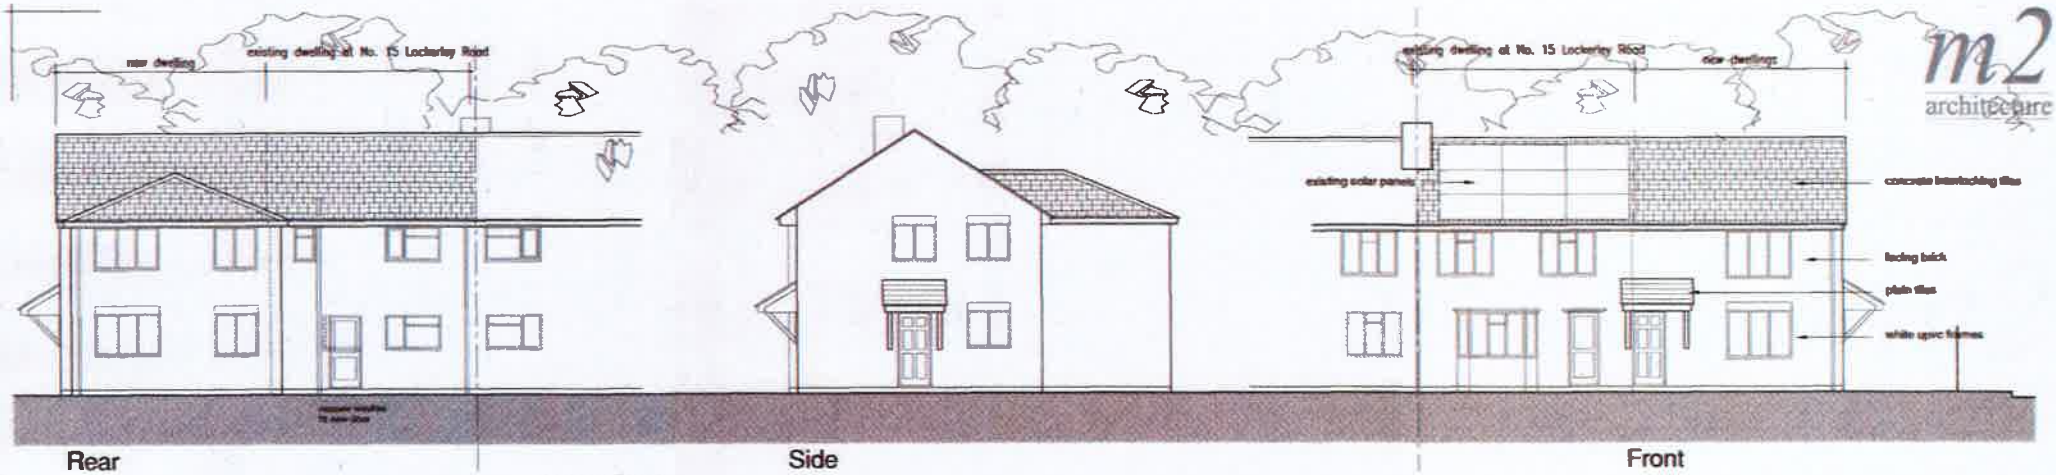

Rear

Side

Front

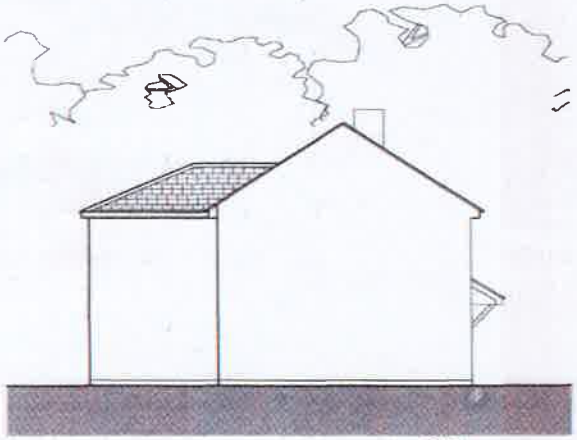

Side

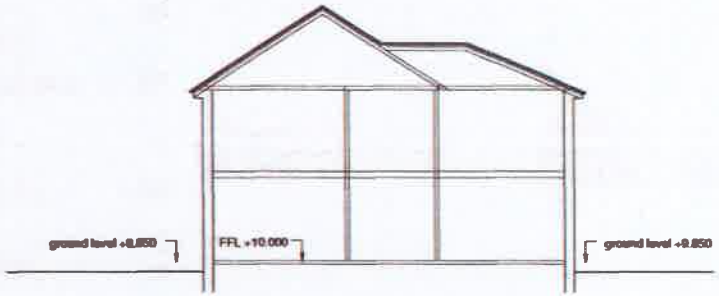

Proposed Section

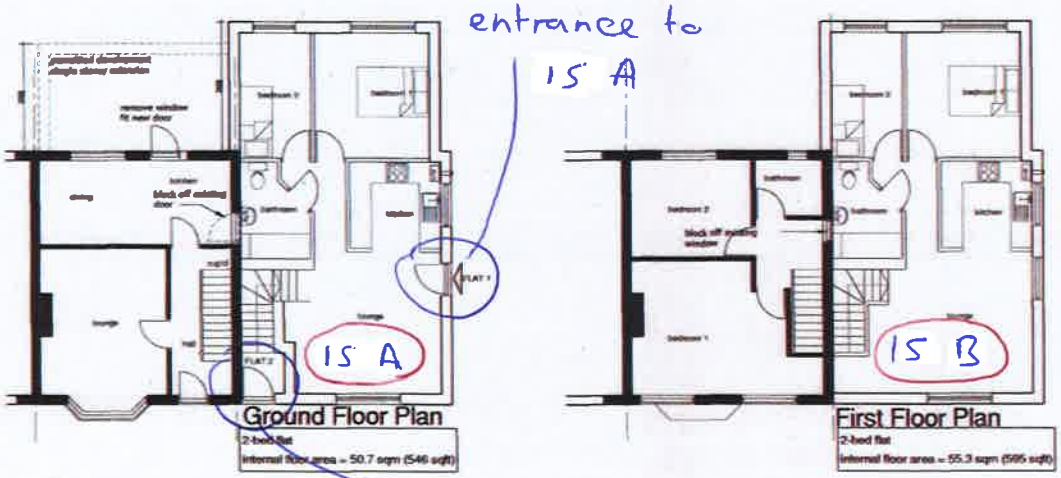

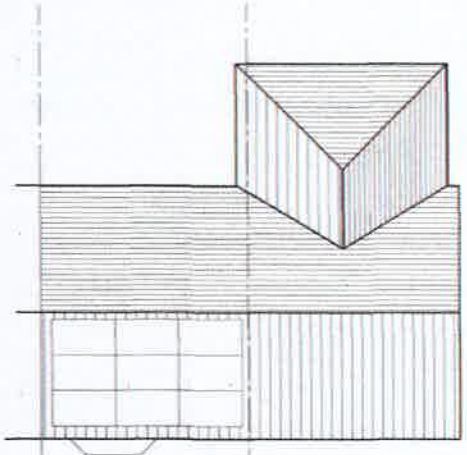

Roof Plan

-	-	-	CH./Date
-	Original Issue	-	
Rev.		Chem./Date	CH./Date

4 Queensgate
Queens Road
Fareham
Hampshire
PO16 0NW

Tel: 01329 288911
Fax: 01329 221913
E-mail: admin@m2architecture.com

m2 architecture

PROJECT
Proposed New Dwelling on Land Adacent
15 Lockerley Road
Havant

CLIENT
East Pallant Developers

DRAWING TITLE
Proposed Plans, Elevations

PROJECT NO.	DRAWING NO.	REV.	SCALE
14022	300		1:100

HAVANT BOROUGH COUNCIL
08 APR 2015
RECEIVED