Existing North Elevation

Proposed North Elevation

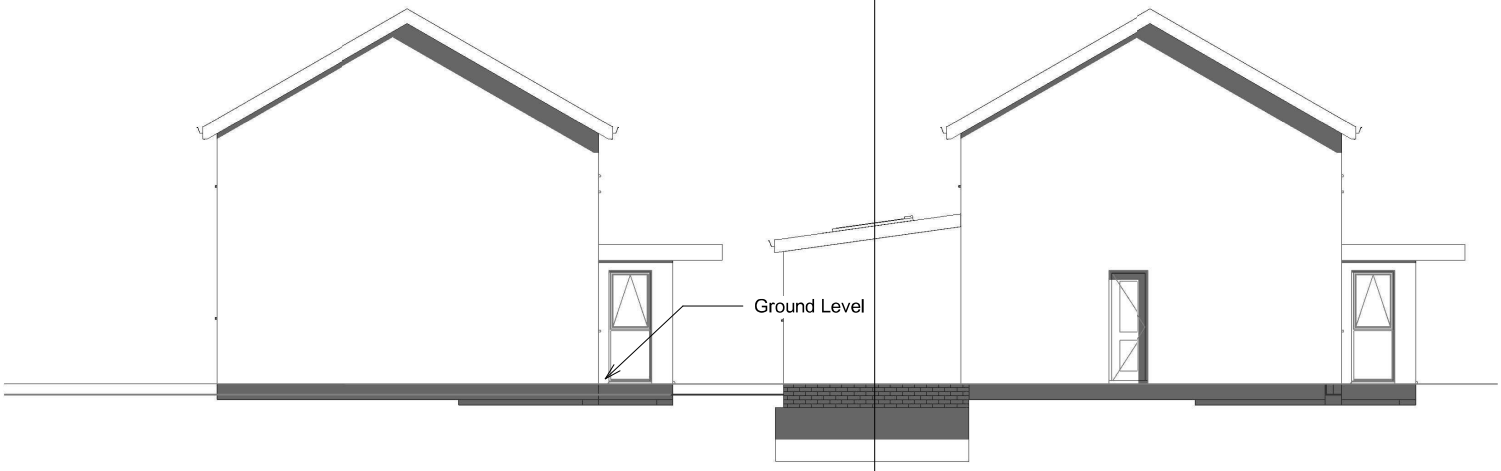

1 North
1 : 100

Proposed South Elevation

Existing South Elevation

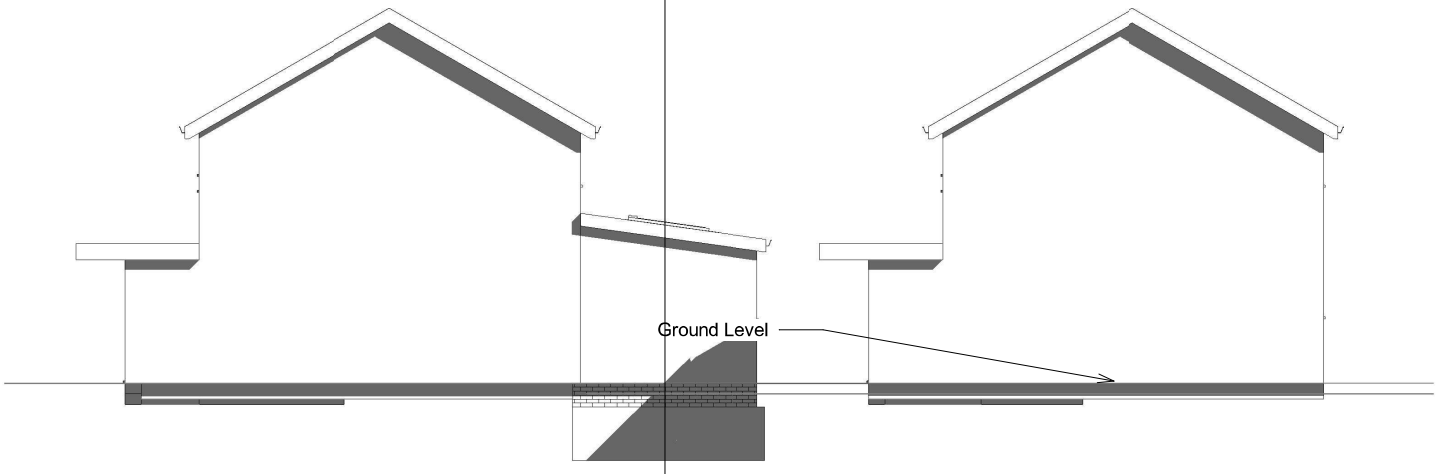

2 South
1 : 100

1:500 100
1:200 20
1:100 10
1:50 5

parkers executive design

PROJECT 6 Neville Close PO10 7XZ		CLIENT Piesina-Blaber	
		Date Issue Date	Scale (@ A3) 1 : 100
SHEET N&S Elevations		Drawn by SW	DRAWING NUMBER P103 / REV
		Checked by SR	

(C) Copyright of Parkers Design (Southern) Limited. Any reprodution of these drawings will require written authority from the copyright owner.