East Elevation

North Elevations

No.5&7 No. 9
South Elevations

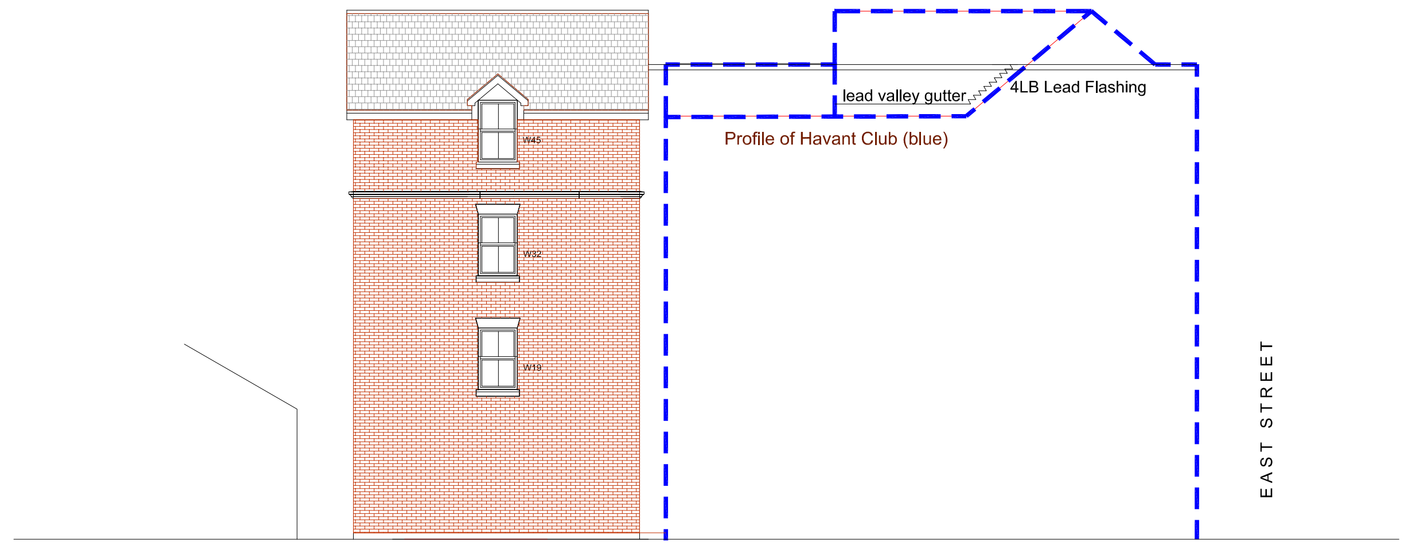

West

0 1M 5M 10M
500mm 2M

REVISION A: WEST ELEVATION ADDED - 26/07/21 - PG

SCALE 1/100

DATE July 21

CONTRACTOR MUST CHECK ALL DIMENSIONS ON SITE ONLY FIGURED DIMENSIONS TO BE TAKEN FROM DRAWINGS ANY DISCREPANCIES MUST BE REPORTED TO THE ARCHITECT BEFORE PROCEEDING
© COPYRIGHT

AUTHOR PG

TITLE 5&7, East Street

8 no. 2 bed Apartments

DETAIL General Arrangement - Elevs

DRAWING No 21/100/P03

A B C D E F G H J K L M N P Q R S T U V W X Y Z

PETER GALLOWAY PARTNERSHIP
ARCHITECTS
HAVANT
TEL. 02392 483153 MOB. 07808 483362
E-MAIL: peter@pgparchitects.co.uk