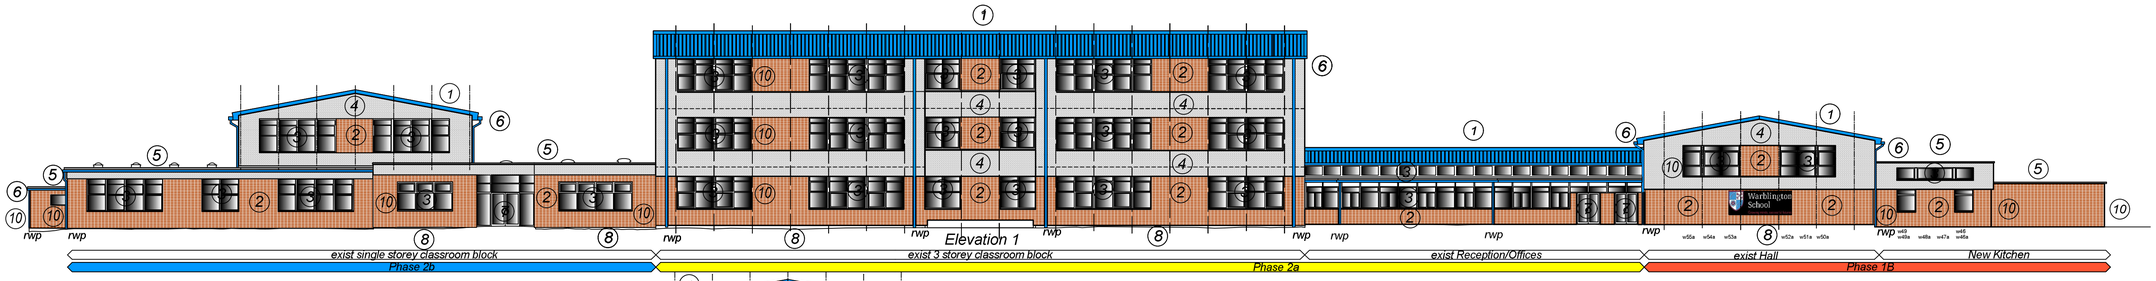

Elevation 1

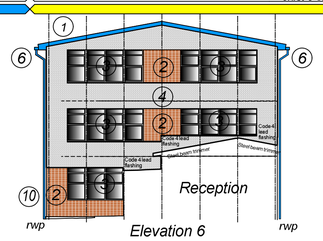

Elevation 6

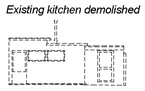

Existing kitchen demolished

Elevation 7

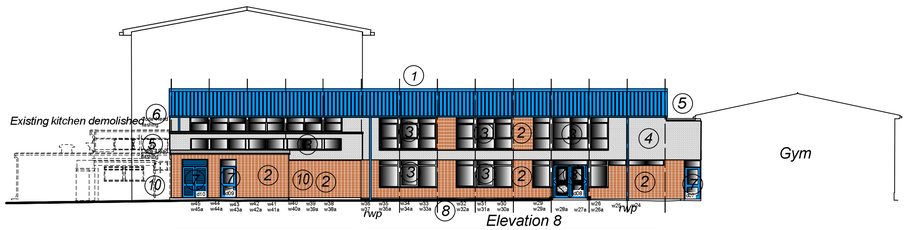

Elevation 8

Elevation 9

Elevation 2

Elevation 3

Elevation 4

Elevation 5

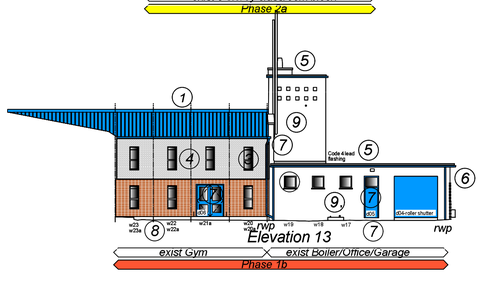

Elevation 13

Elevation 10

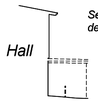

Elevation 11

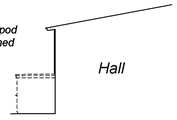

Elevation 12

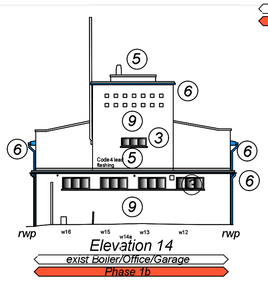

Elevation 14

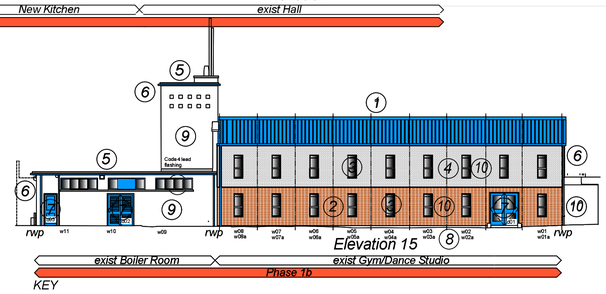

Elevation 15

KEY

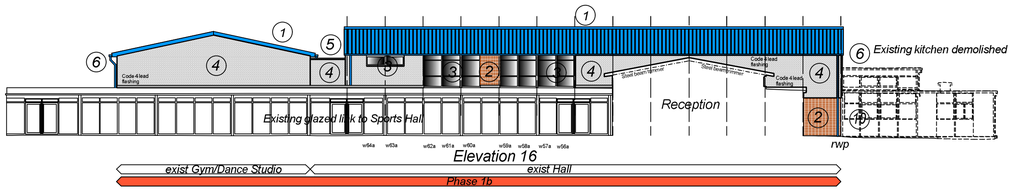

Elevation 16

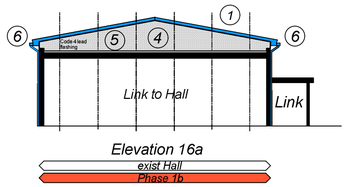

Elevation 16a

1. Kingspan KS1000RW composite roof sheet. Colour:
2. Gebrick cladding. Colour:
3. Proprietary double glazed powder coated aluminium windows. Colour:
4. Rendered insulation panelling. Colour:
5. Bauder Total Roof System.
6. Powder coated steel box gutter and downpipes. Colour:
7. Powder coated double glazed doors. Colour:
8. Painted plinth. Colcur: Black.
9. Existing brickwork jetwashed and repointed.
10. Powder coated steel flashings. Colour:

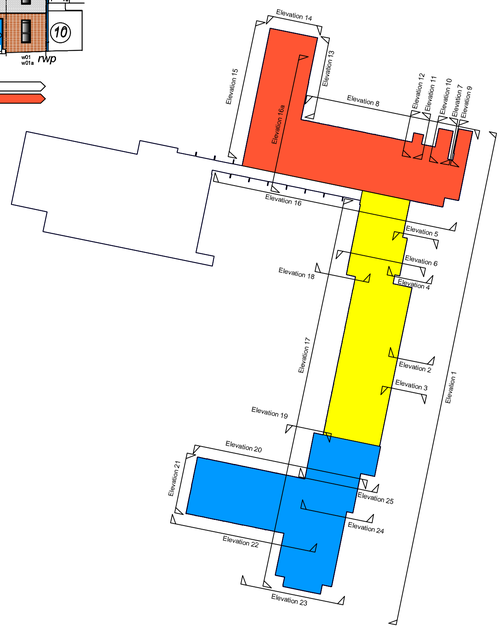

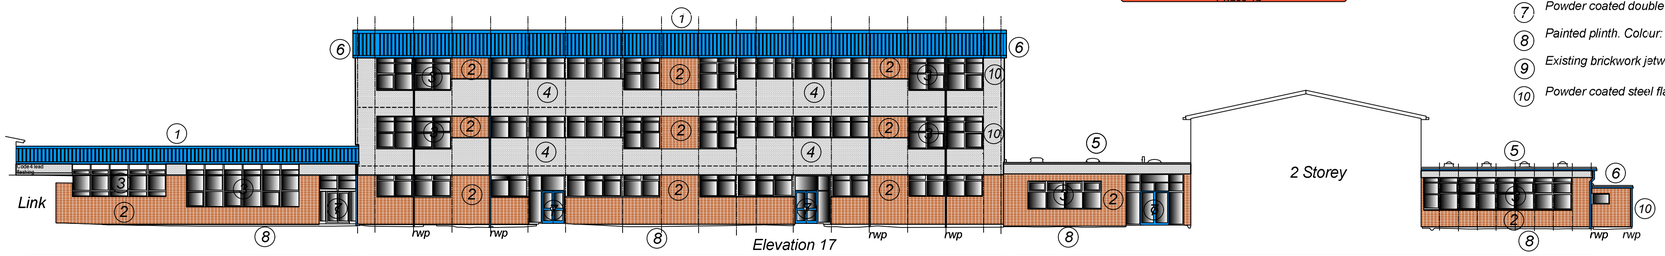

Elevation 17

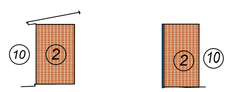

Elevation 18

Elevation 19

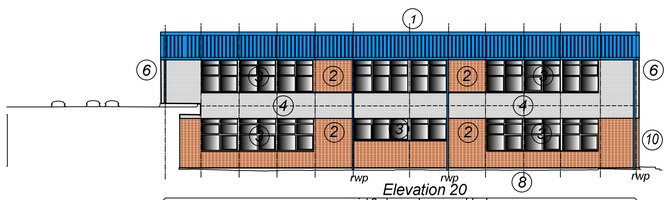

Elevation 20

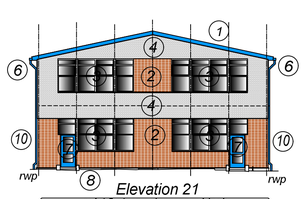

Elevation 21

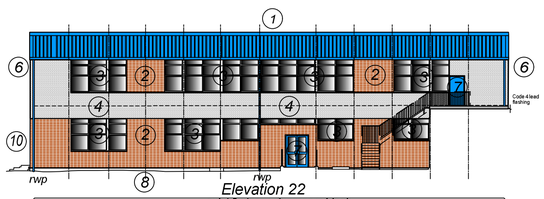

Elevation 22

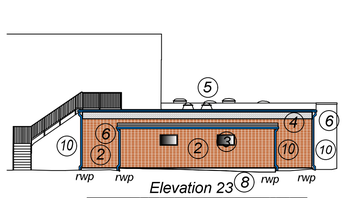

Elevation 23

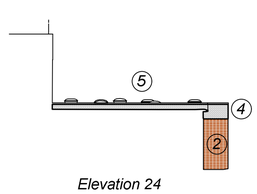

Elevation 24

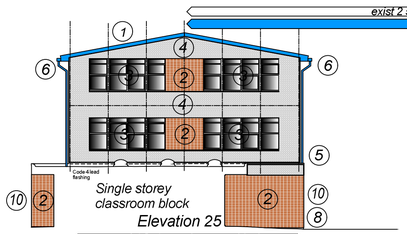

Elevation 25

Planning Drawing

Notes

1 **This drawing is © copyright Hampshire County Council 2012. No unauthorised reproduction of any kind is permitted.**

2 No Dimensions to be scaled from this drawing

3 This map is reproduced from Ordnance Survey material with the permission of Ordnance Survey on behalf of the controller of Her Majesty's Stationery Office © Crown copyright. Unauthorised reproduction infringes Crown Copyright and may lead to prosecution or civil proceedings. (100019180), (2012)

rev	description	date	by

Hampshire County Council

HCC Property Services,
Three Minsters House,
76 High Street, Winchester SO23 8UL.
tel: (01962) 847801
Property Services

PROJECT
Warblington Secondary School
Southleigh Road
Havant PO9 2RR

SHEET CONTENTS
Building Re-cladding
Proposed Elevations Sht 1 of 1
Key Roof Plan

SCALE	DATE	DRAWN.	CHKD.	DRAWING No.	REVISION
200,2500@A1 400,5000@A3	13/01/16	ML	DG	C08101-14	

FILE REF. *File name*