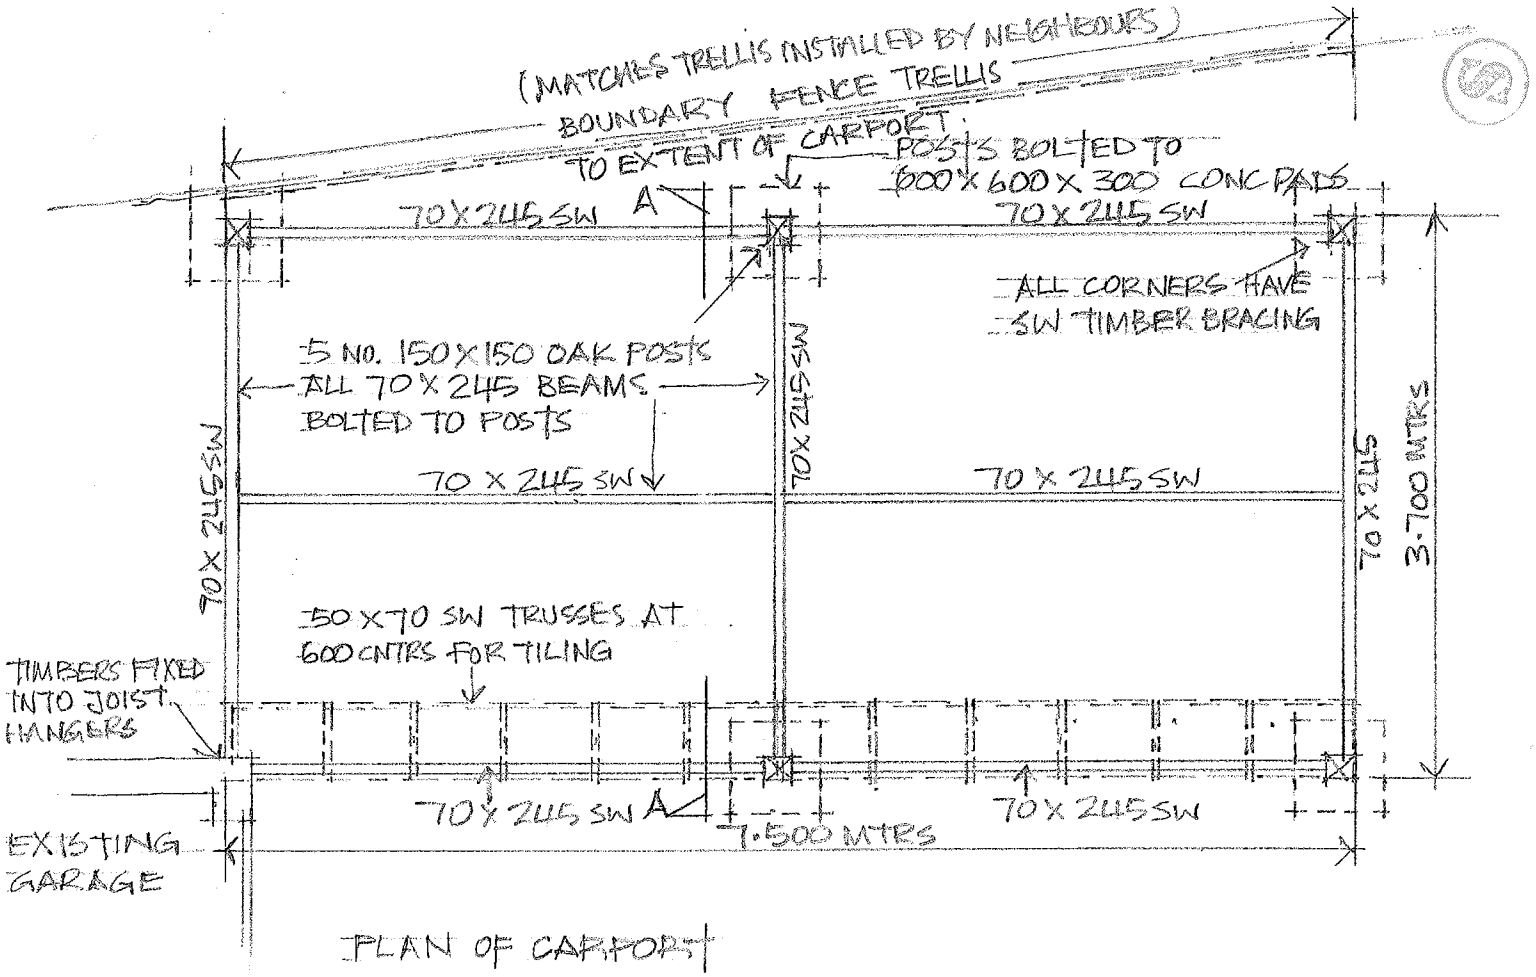

PLAN OF CARPORT

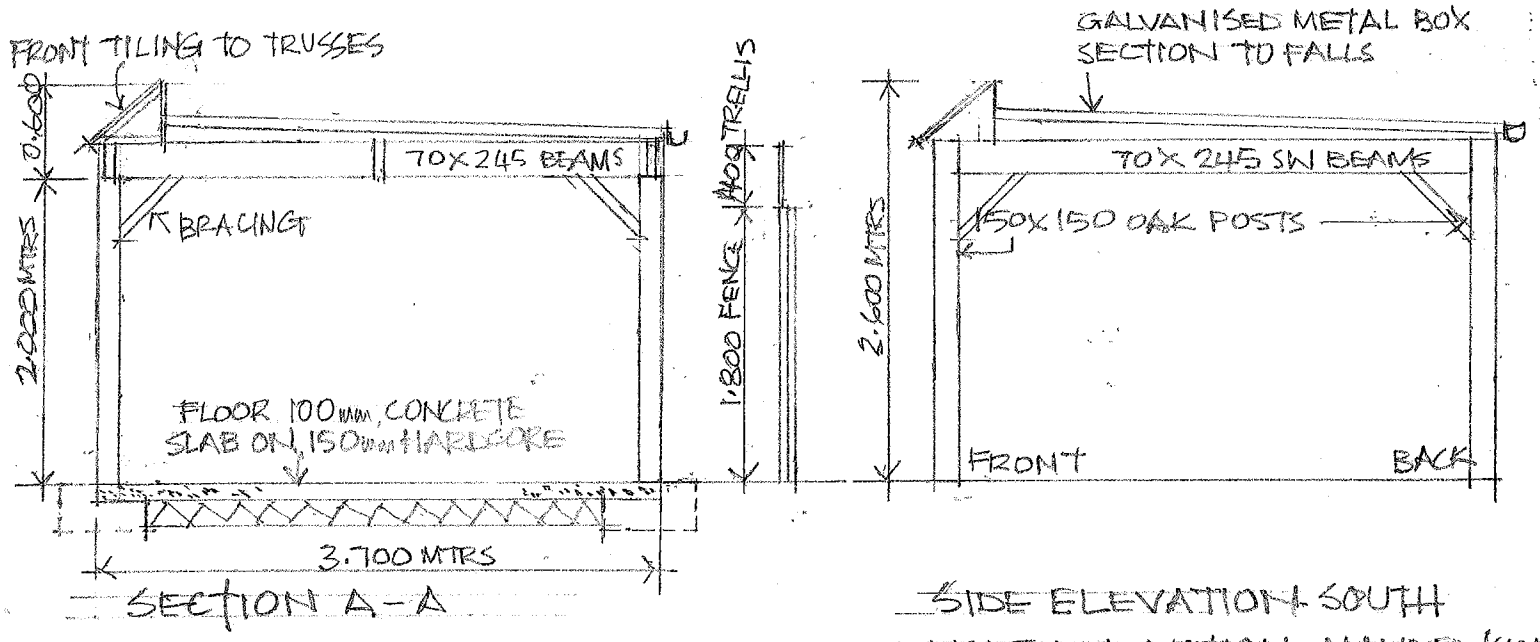

SECTION A-A

SIDE ELEVATION SOUTH

NORTH ELEVATION HANDED (SAME

HAVANT BOROUGH COUNCIL
16 SEP 2016
RECEIVED

17C EASTOKE AVENUE
HAYLING ISLAND PO11 9QW
APPLICATION FOR TWO BAY CARPORT
DRAWING NO: PJ/CP2
SCALE 1:50 DATE: SEPT 2016