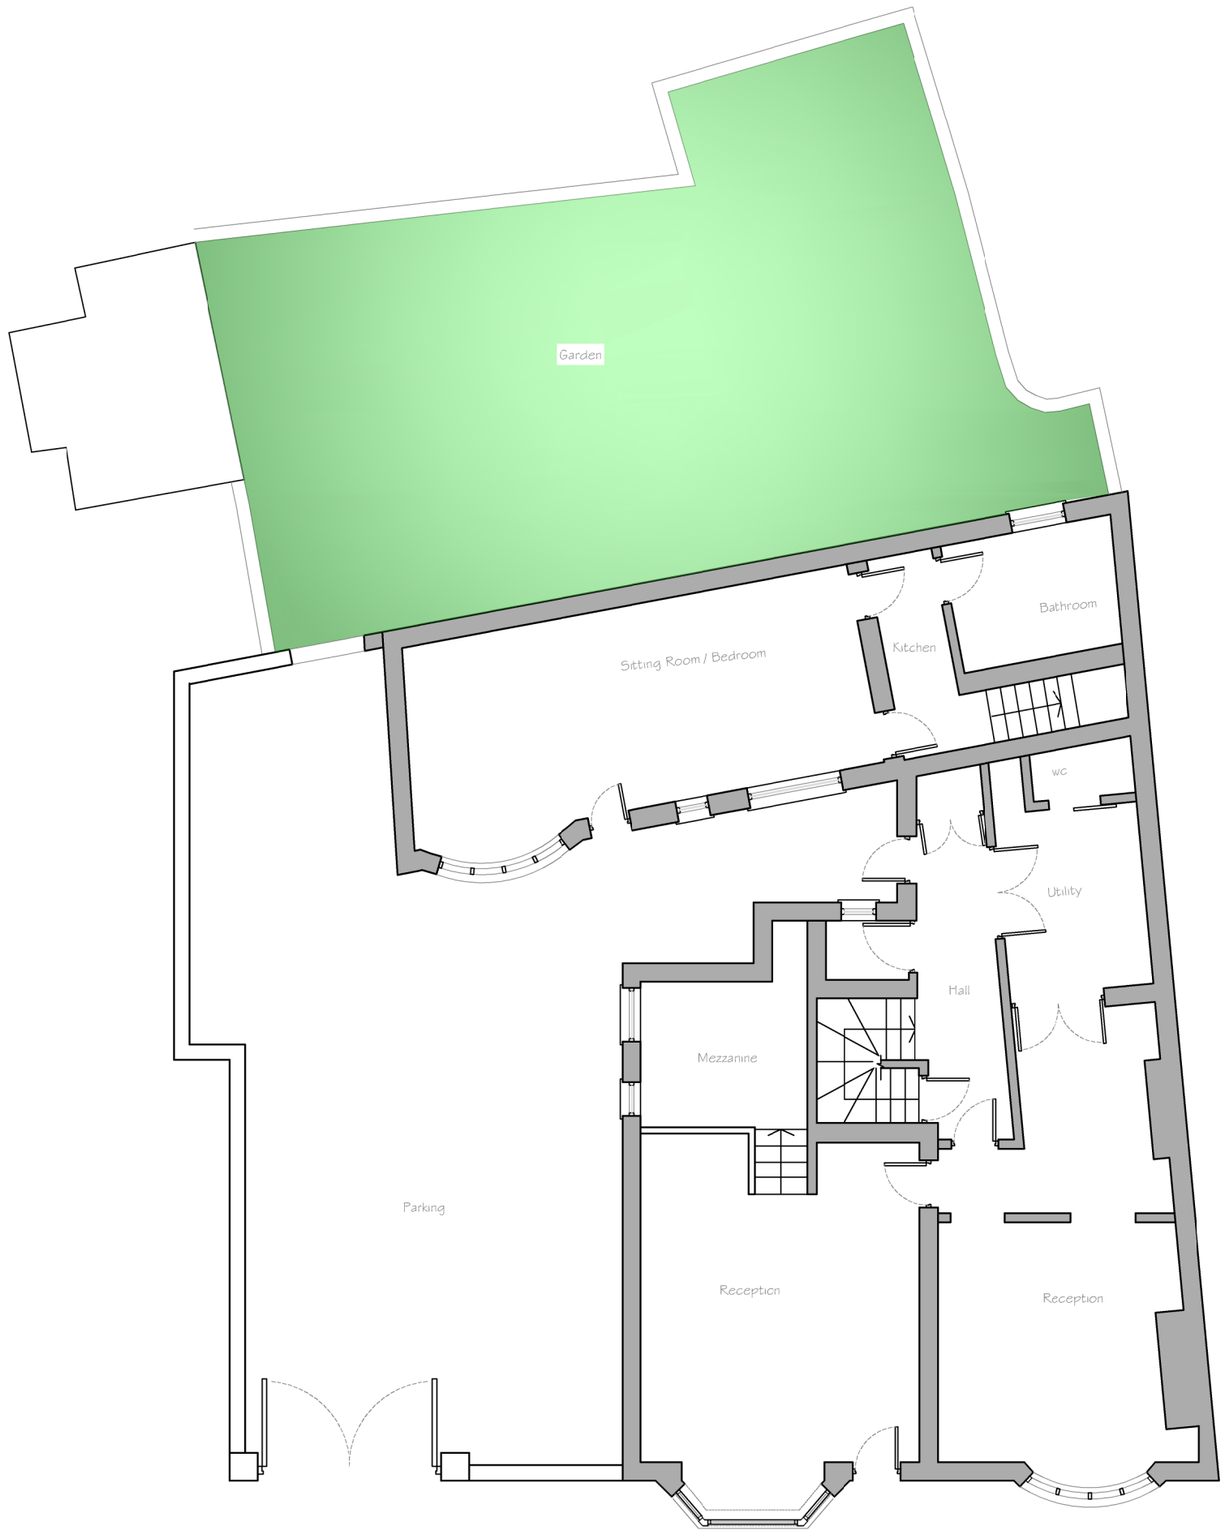

Existing Ground Floor Plan
Scale 1:100

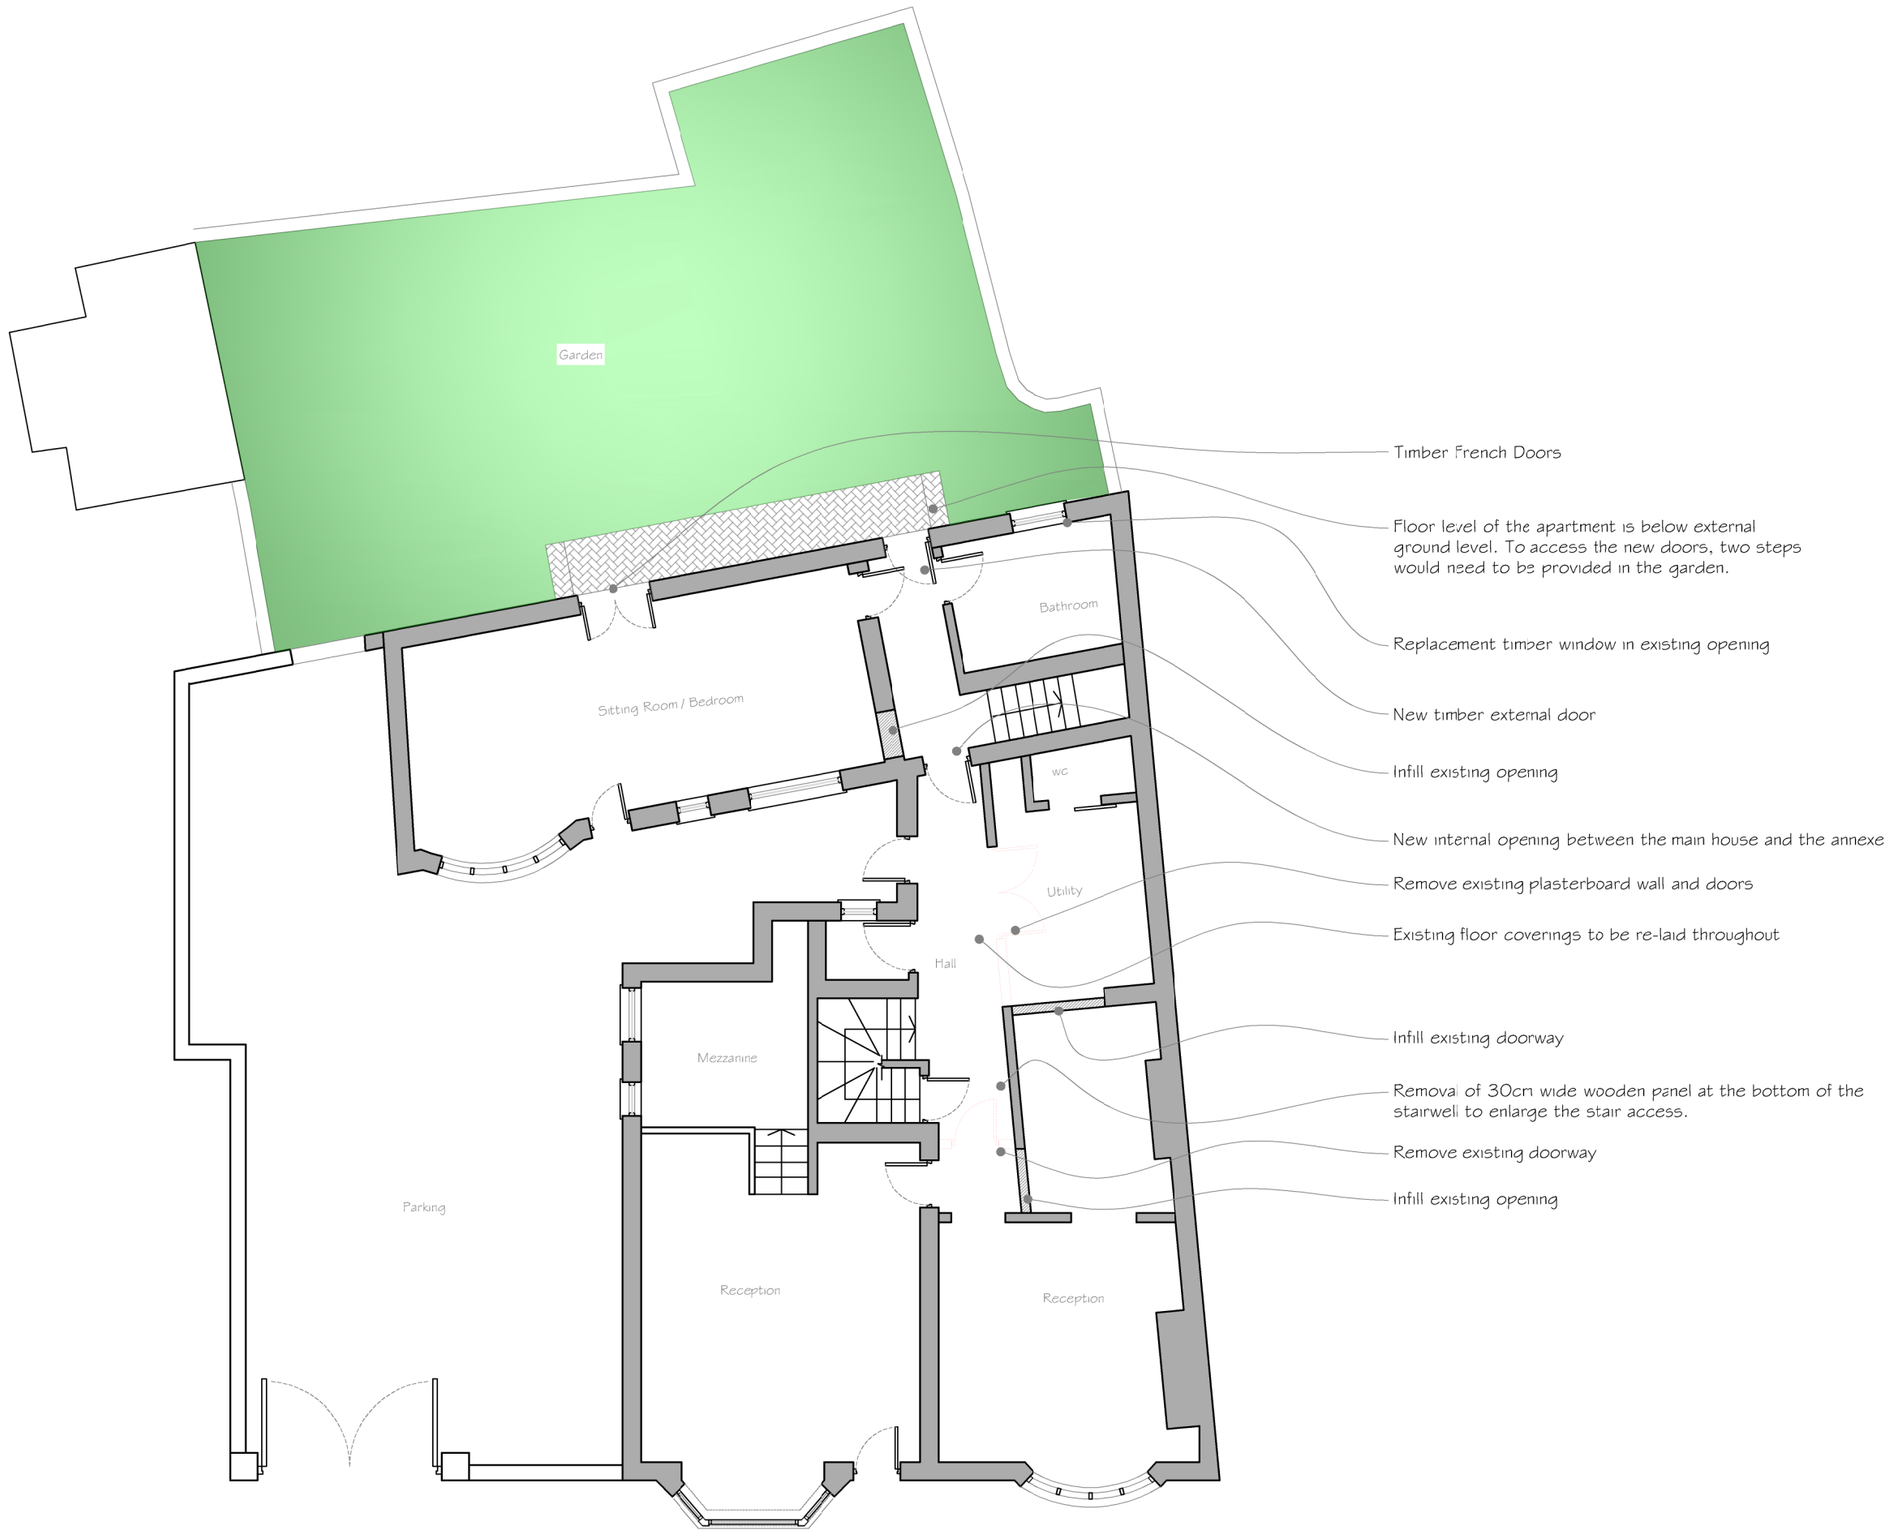

Proposed Ground Floor Plan
Scale 1:100

0 5 10
SCALE BAR 1:100

Rev	Description	Date	PM
-			
-			

REVISIONS

CLIENT Mr & Mrs Wilkinson

PROJECT Alteration to
5 Queen Street
Emsworth
Hampshire
PO10 7BJ

TITLE Existing and Proposed
Ground Floor Plans

iDraw Ltd, 26 Southdown Road,
Horndean, Hampshire. PO8 0ET
Tel: 02392 006 406 Mob: 07810 518 633
Email : idraw@live.co.uk Web: www.idrawarchitecture.co.uk

PLANNING

iDraw Limited
©Copyright Reserved 2021.

Scale : 1:100@A2
Date : © JULY2021
Drawn by : MD
Drawing No: 20.305.101

Ⓐ	B	C	D	E	F	G	H	
J	K	L	M	N	P	Q	R	
S	T	U	V	W	X	Y	Z	