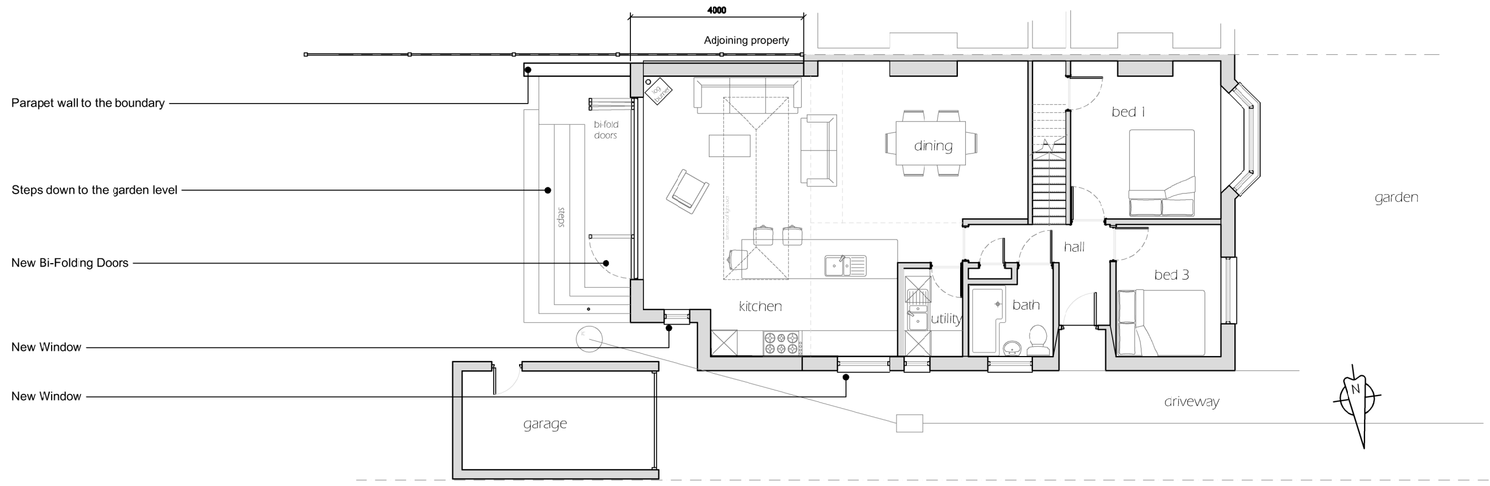

Proposed Ground Floor Plan
Scale 1:100

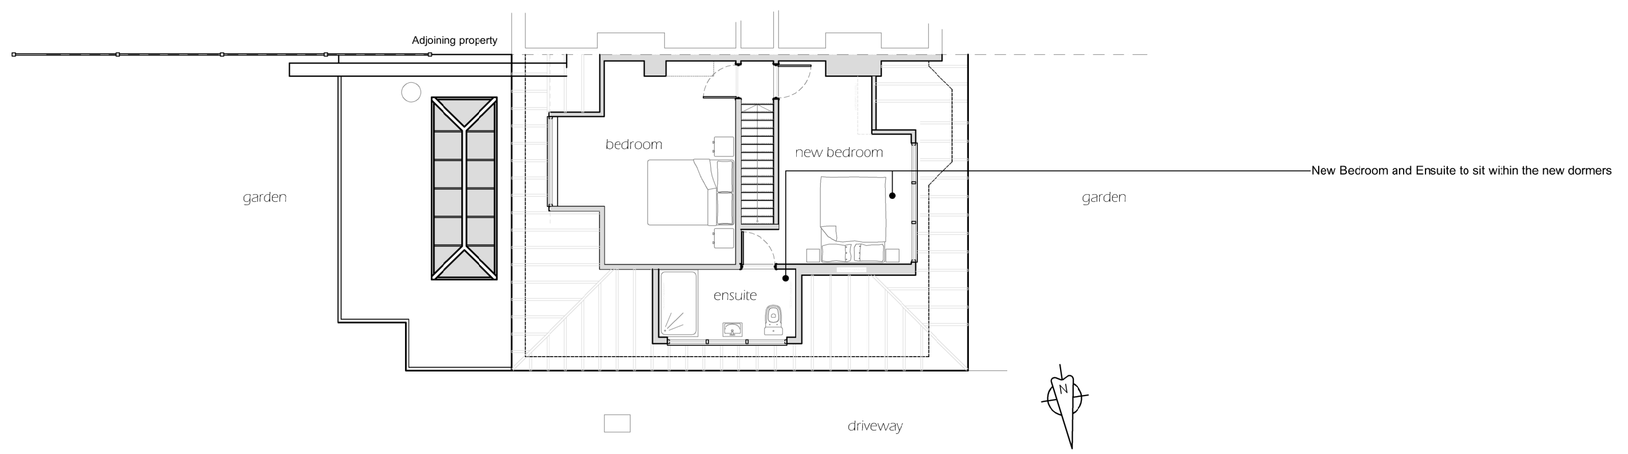

Proposed First Floor Plan
Scale 1:100

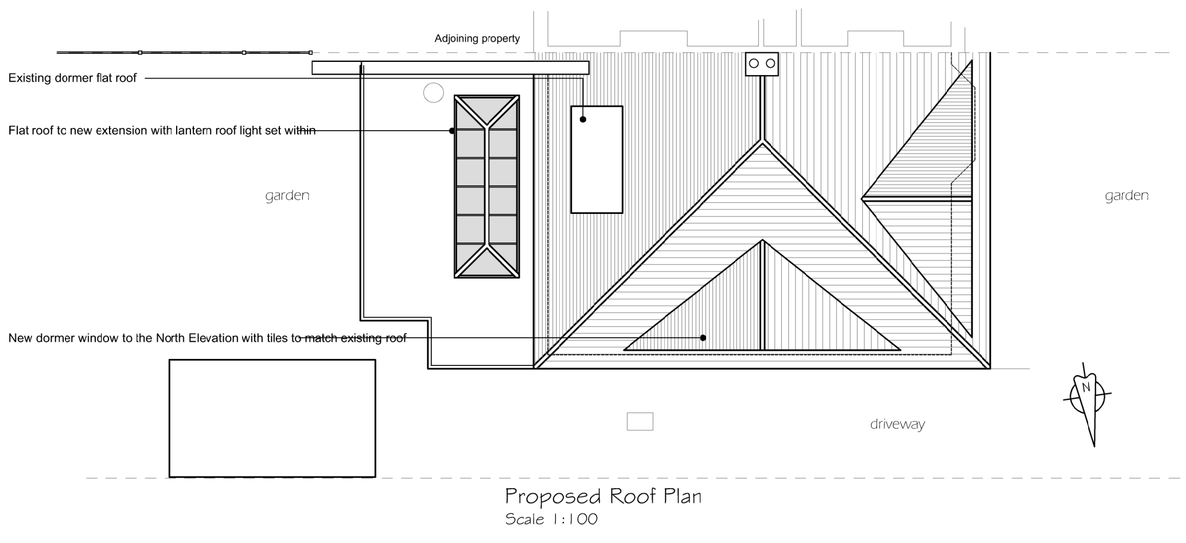

Proposed Roof Plan
Scale 1:100

Proposed Front Elevation (West)
Scale 1:100

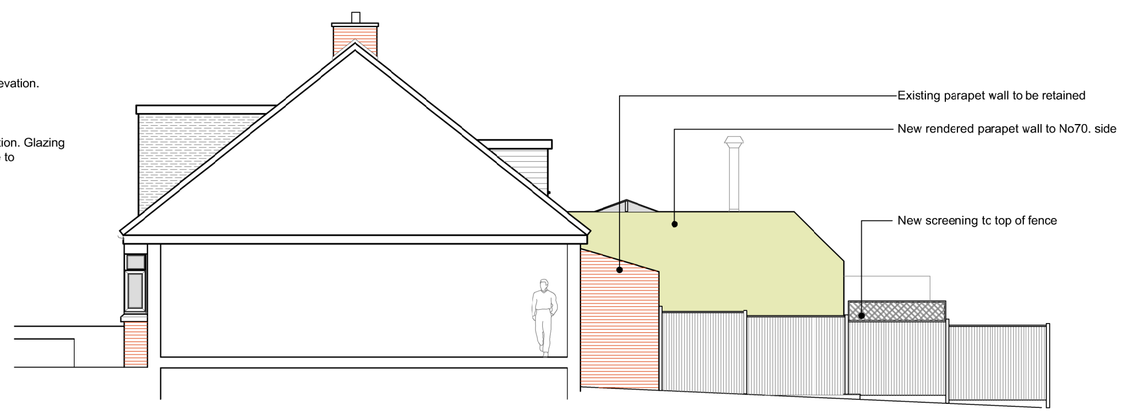

Proposed Side Elevation (South)
from neighbours perspective
Scale 1:100

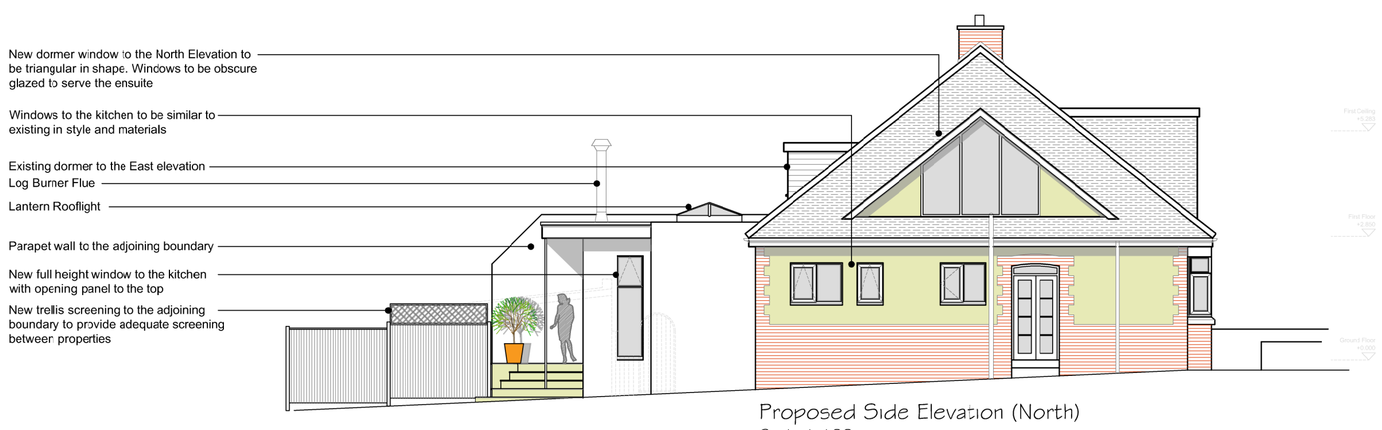

Proposed Side Elevation (North)
Scale 1:100

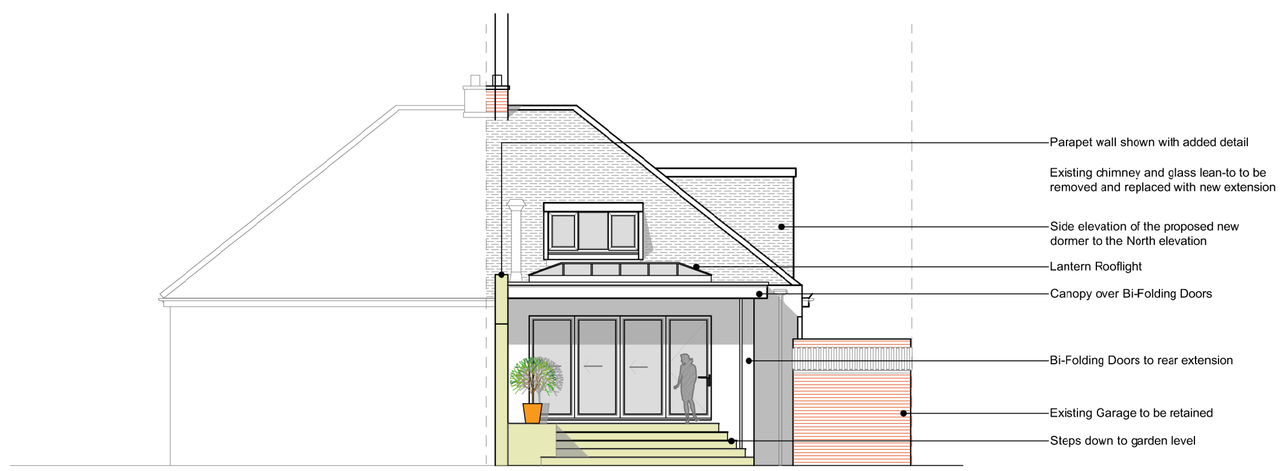

Proposed Rear Elevation (East)
Scale 1:100

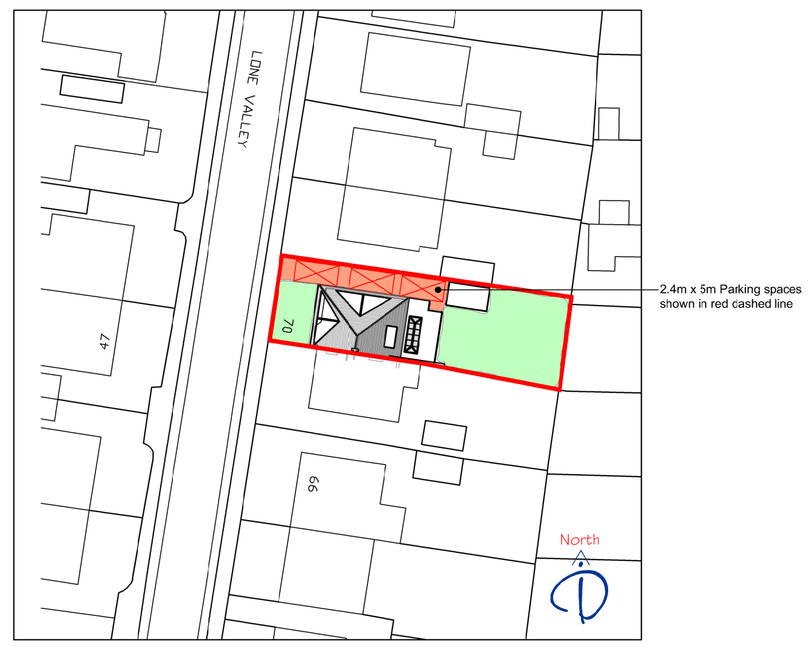

Proposed Block Plan Showing Parking Provision
Scale 1:500

0 5 10
SCALE BAR 1:100

0 10 20 50
SCALE BAR 1:500

Ordnance Survey (c) Crown Copyright 2016. All rights reserved. Licence number 100022432

Rev	Description	Date	PM
B	Proposed South elevation added at planning request	09.09.16	MD
A	Parking provision shown on block plan	15.08.16	MD

REVISIONS

PLANNING

CLIENT Mr & Mrs Turner

PROJECT Alterations to
70 Lone Valley
Widley, Hants.
PO7 5EB

TITLE Proposed Floor Plans,
Elevations and Block Plan

iDraw Ltd, 26 Southdown Road,
Horncean, Hampshire. PO8 0ET
Tel: 02392 346 530 Mob: 07810 518 633
Email : idraw@live.co.uk Web: www.idrawarchitecture.co.uk

iDraw Limited
©Copyright Reserved 2016.

Scale : 1:100,500,1250@A1
Date : AUGUST2016
Drawn by : MD
Drawing No: 16.205.101