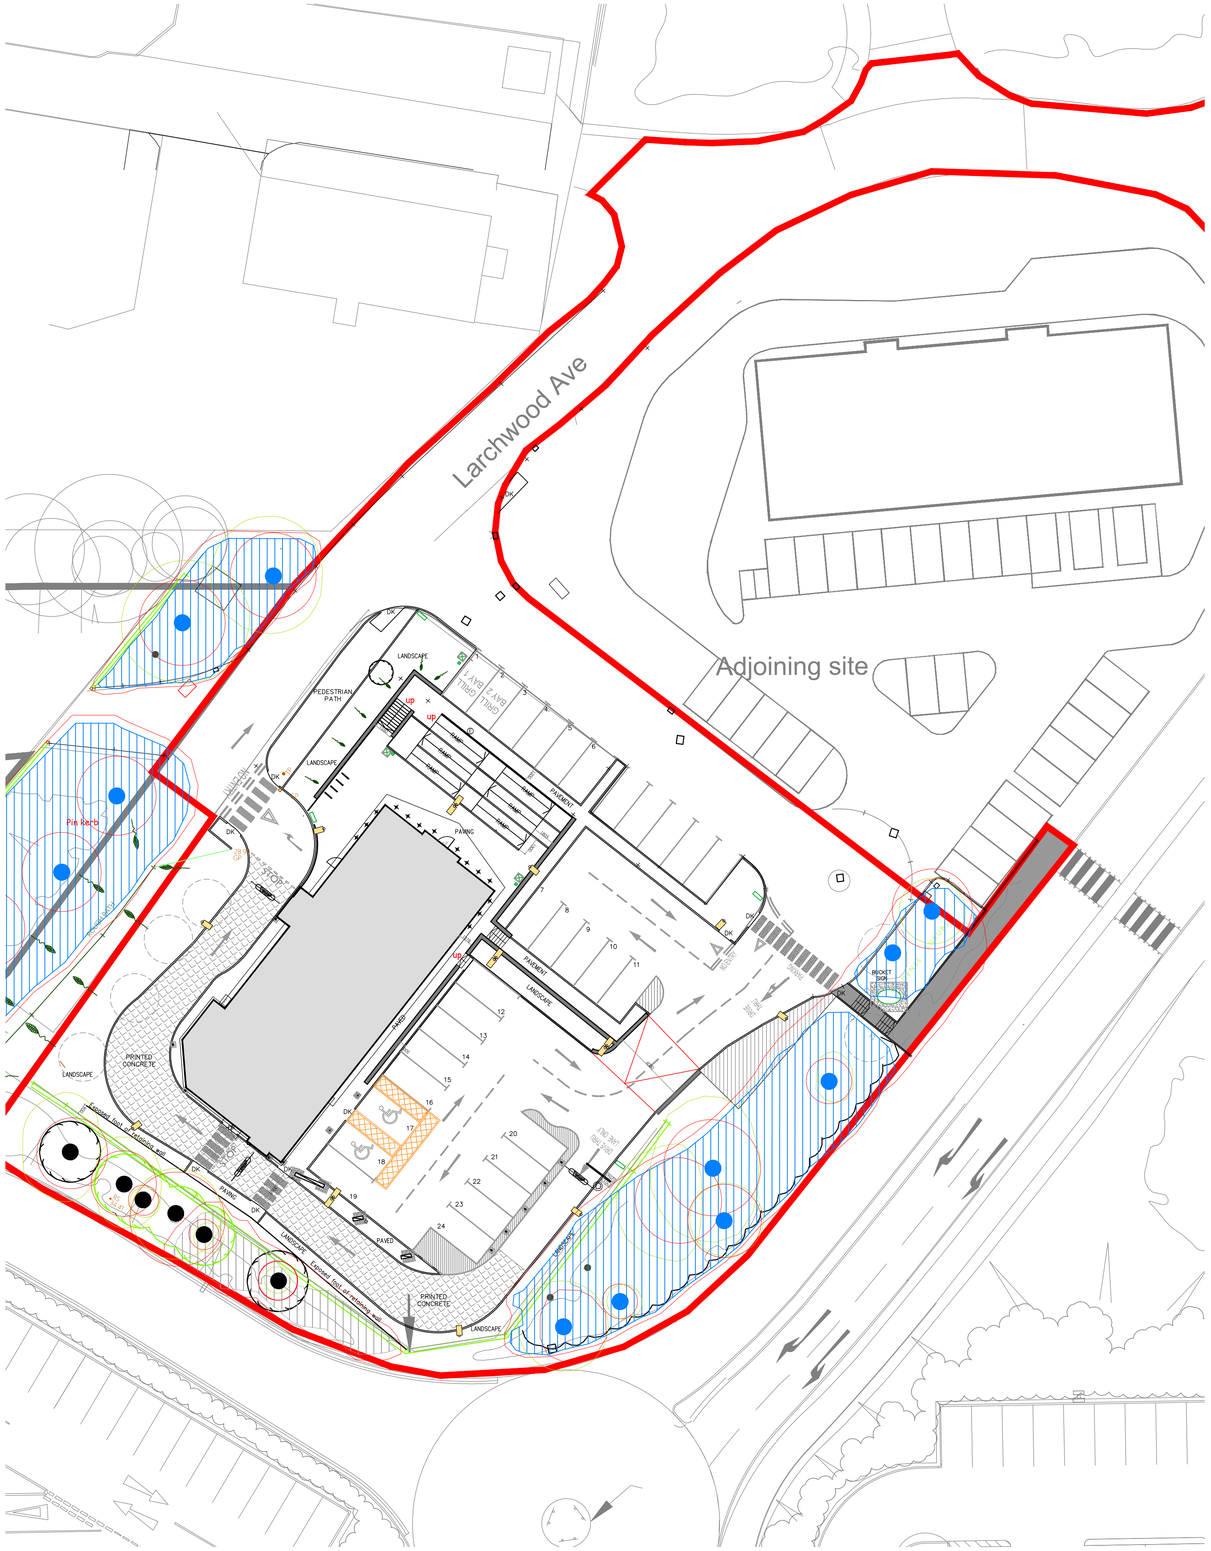

proposed site plan showing new pedestrian access

scale - 1:250 @ A1 1:500 @ A3

0 10 20 30 40

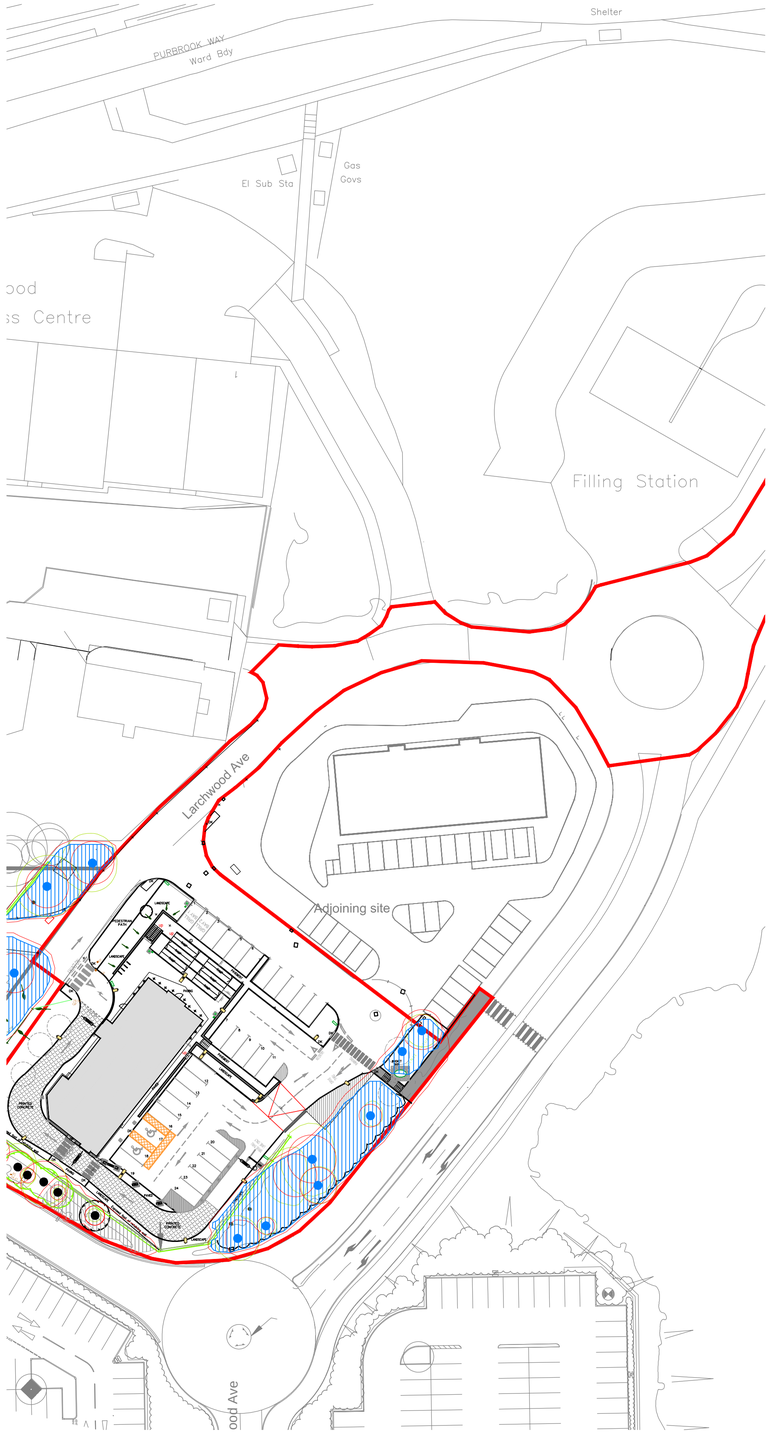

proposed site plan showing new pedestrian access

scale - 1:500 @ A1 1:1000 @ A3

0 10 20 30 40 50 60 70 80

metres

PLANNING

SITE DESIGN SIGNOFF

Name / Title	
Signature	**Date**

ALL DIMENSIONS TO BE CHECKED ON SITE.

DO NOT SCALE FROM THIS DRAWING EXCEPT FOR THE PURPOSES OF LOCAL AUTHORITY PLANNING

rev	date	description
A	18–10–16	Plan updated in line with Site plan B122 rev K (NS)

architect ltd

ripon house, suite 7
35 station lane
hornchurch
essex, rm12 6jl

tel.: 01708 477899
fax: 0709 223 4930
e.: office@architect.ltd.uk
web.: www.architect.ltd.uk

NEW BUILD.

store address

KFC BEDHAMPTON

Larchwood Avenue
P09 3QW

drawing title

PROPOSED

Site Plan with new pedestrian access for Planning

drawn by	checked	date
BF		Aug 2016
store no.	scale	
0000	1:250 / 1:200	

drawing no.	revision
0000/2011/B126/14-0062	A