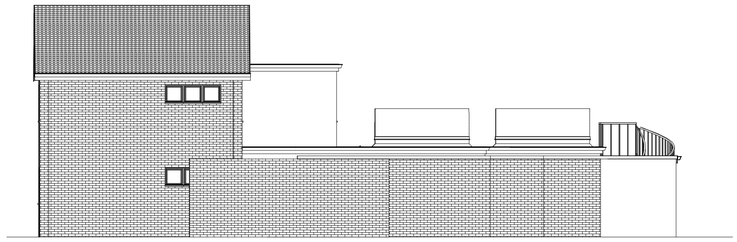

East Elevation Scale 1:100

North Elevation Scale 1:100

South Elevation Scale 1:100

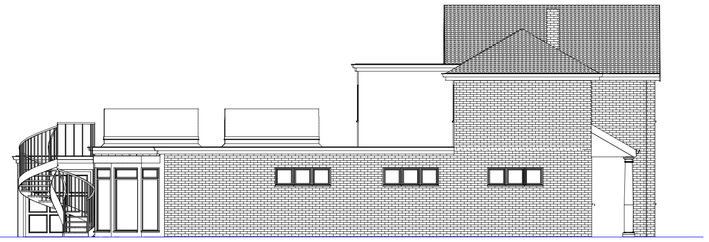

West Elevation Scale 1:100

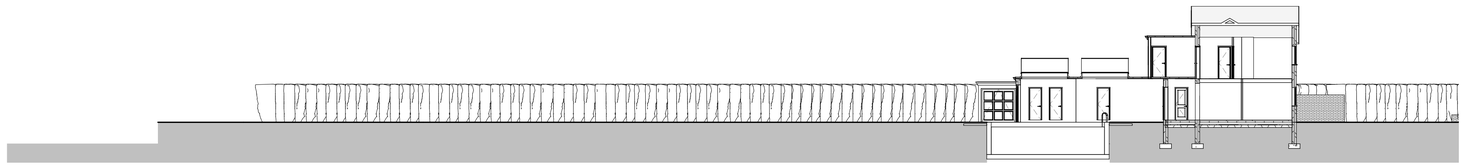

North South Site Section Scale 1:200

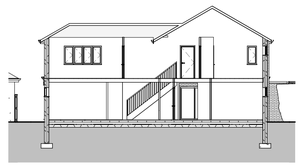

East West Site Section Scale 1:200

IJ Murray Associates

www.ijma.co.uk

IJ Murray Associates Ltd
173 Havant Road
Hayling Island
Hampshire
PO11 0LF
Phone 02392469004
Mob 07779 246915
e-mail ian@ijma.co.uk

These drawings are for planning and building regulation purposes only and are not for construction. All dimensions should be checked on site before work commences

All plans to scale when printed at A1 with no borders

These Drawings are the property of IJ Murray Associates Ltd and should not be reproduced or used in any way without the permission of a Director of I J Murray Associates Ltd

No.	Description	Date

Mr Hardy
7 Salterns Close
HI

Proposed Elevs & Sections

Project number	Project Number
Date	Issue Date
Drawn by	Author
Checked by	Checker

A107 V5

Scale	As indicated

27/10/2016 18:20:32