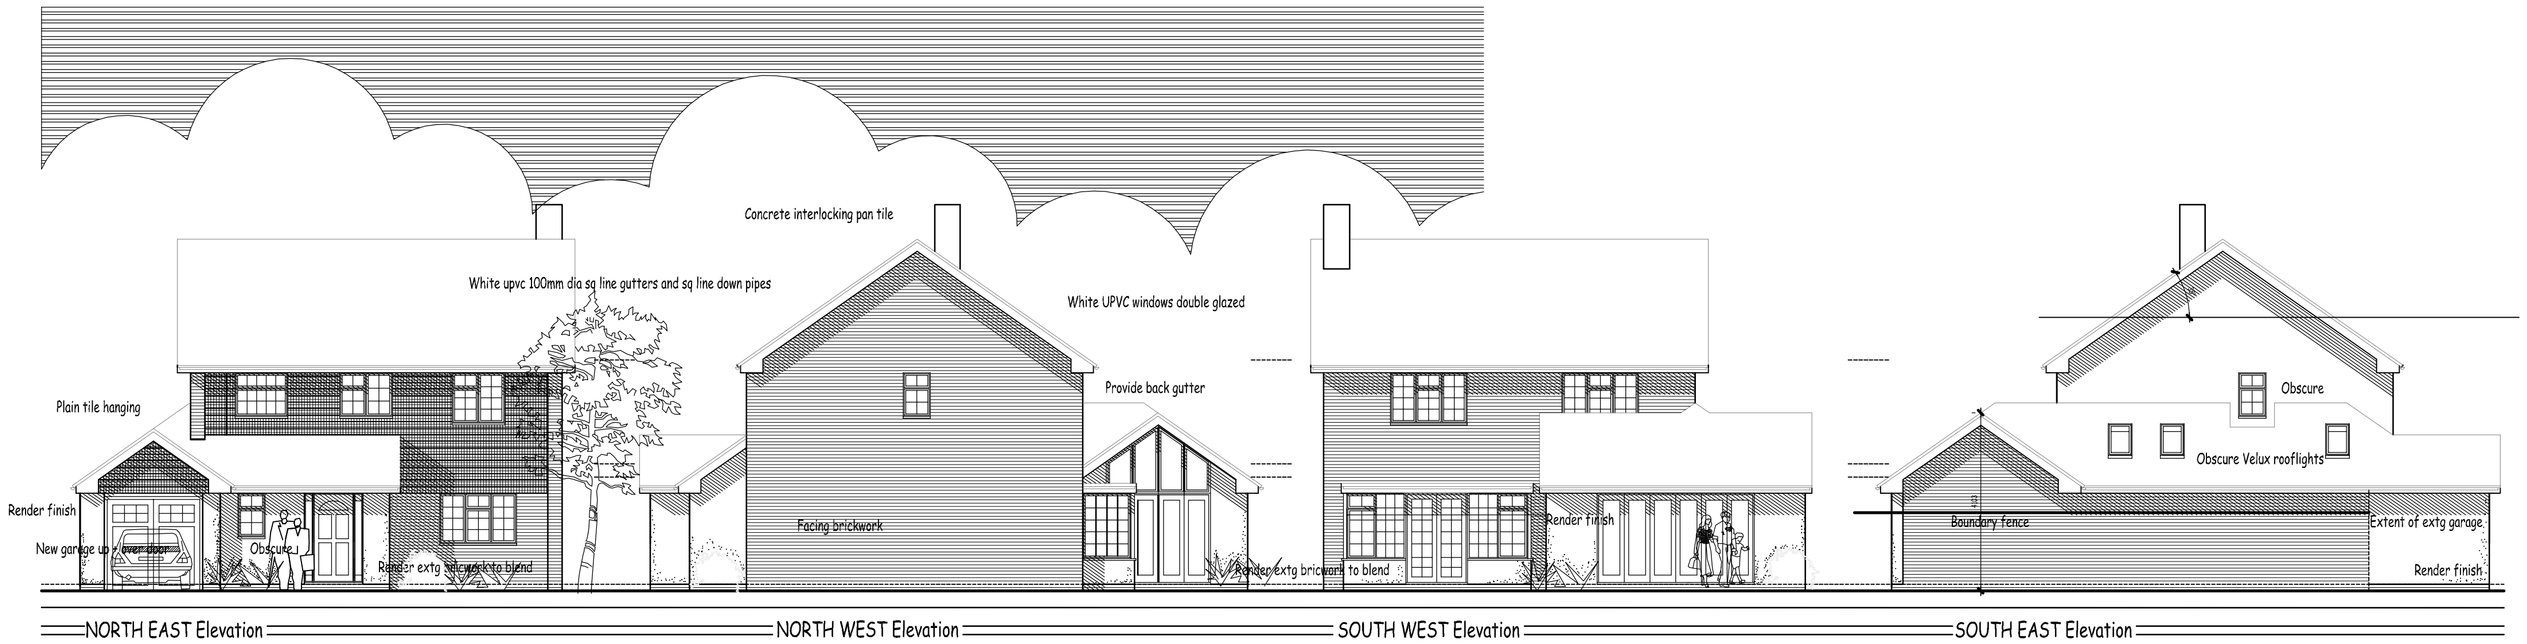

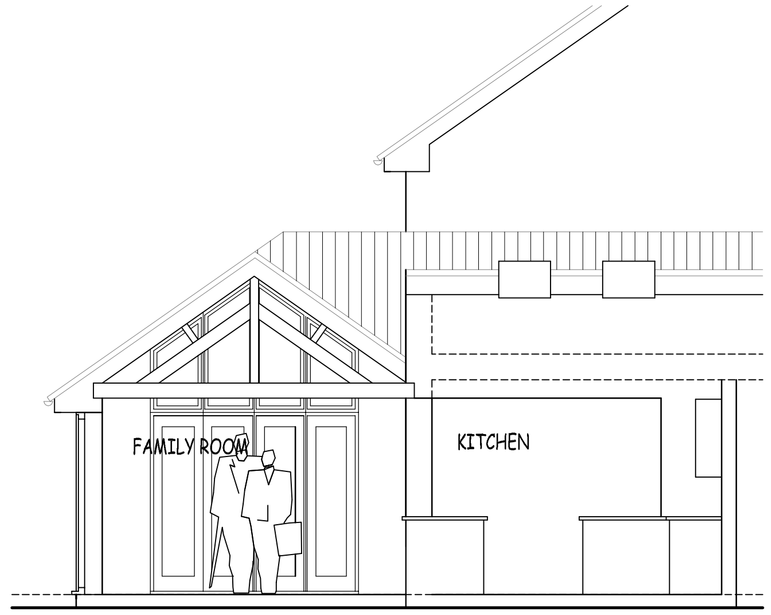

SECTION

Billet Avenue

Waterlooville, Hampshire.

0 1M Scale 1:100 10M

PROPOSED EXTENSION

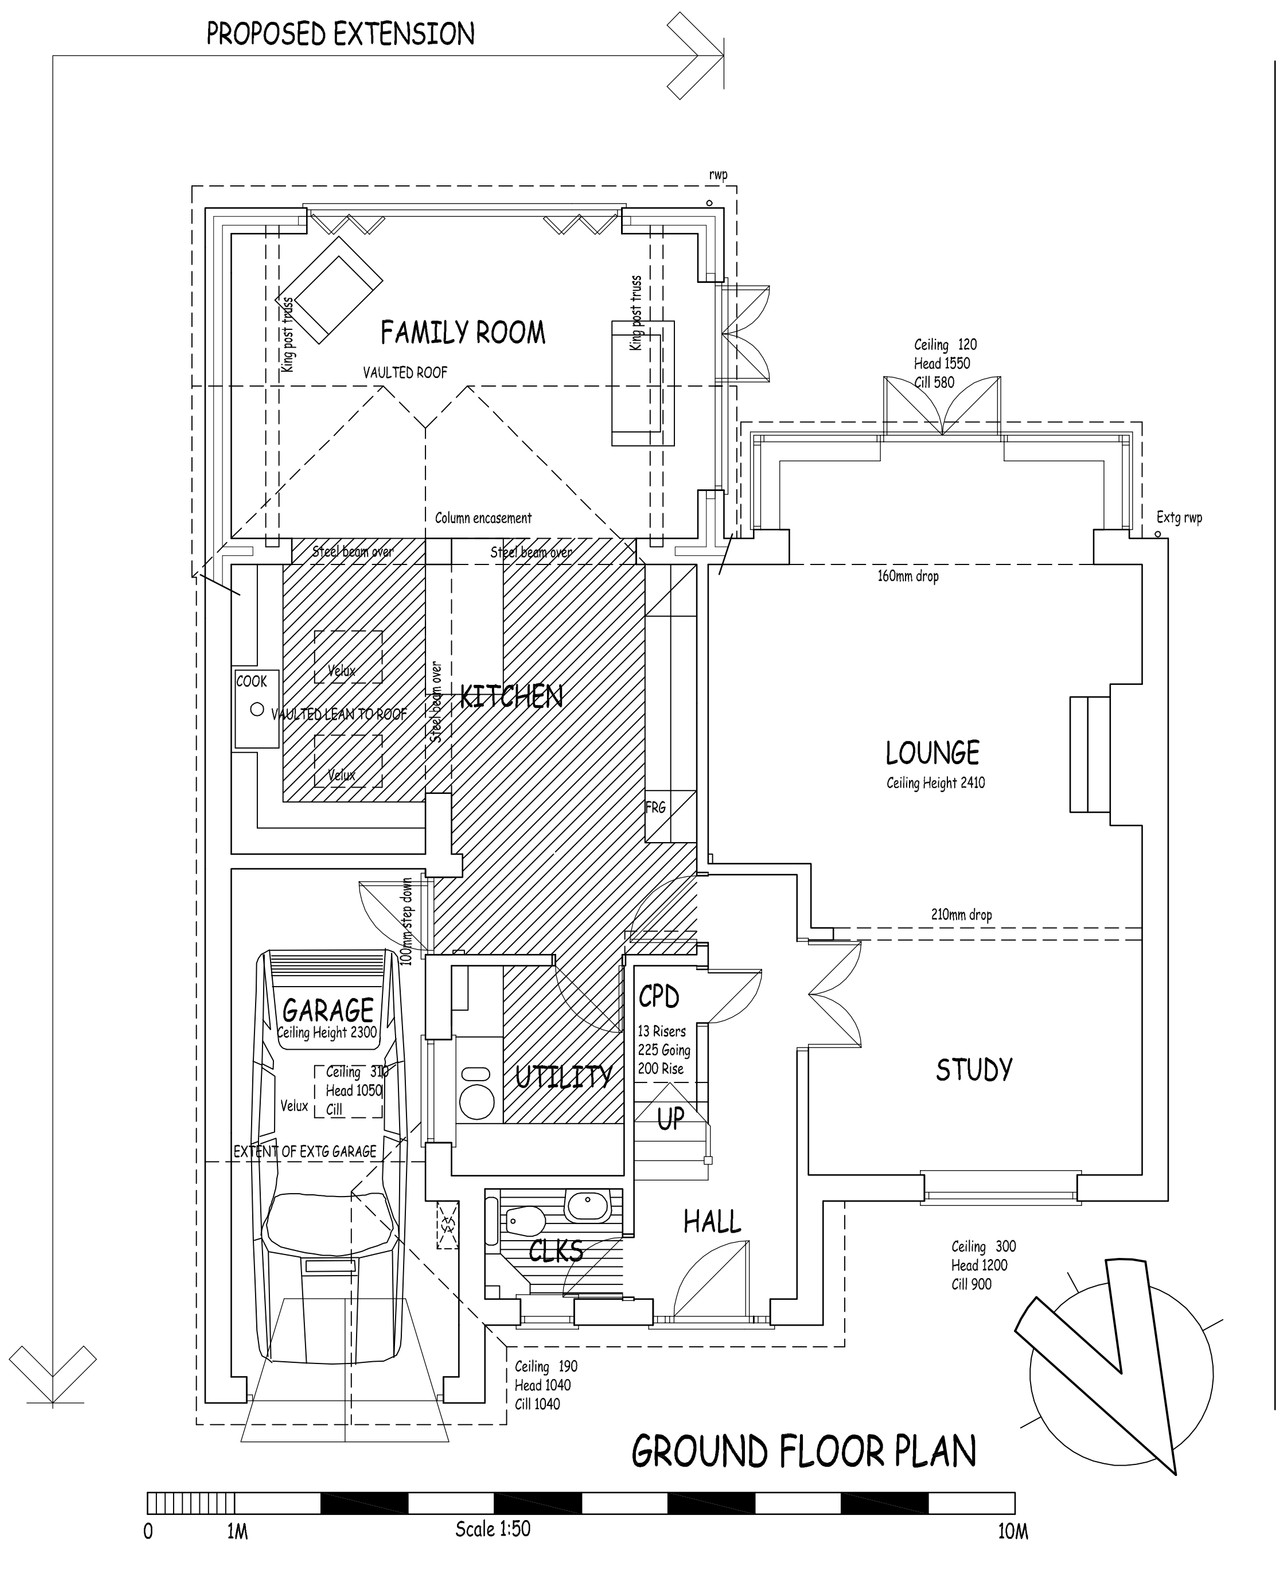

GROUND FLOOR PLAN

0 1M Scale 1:50 10M

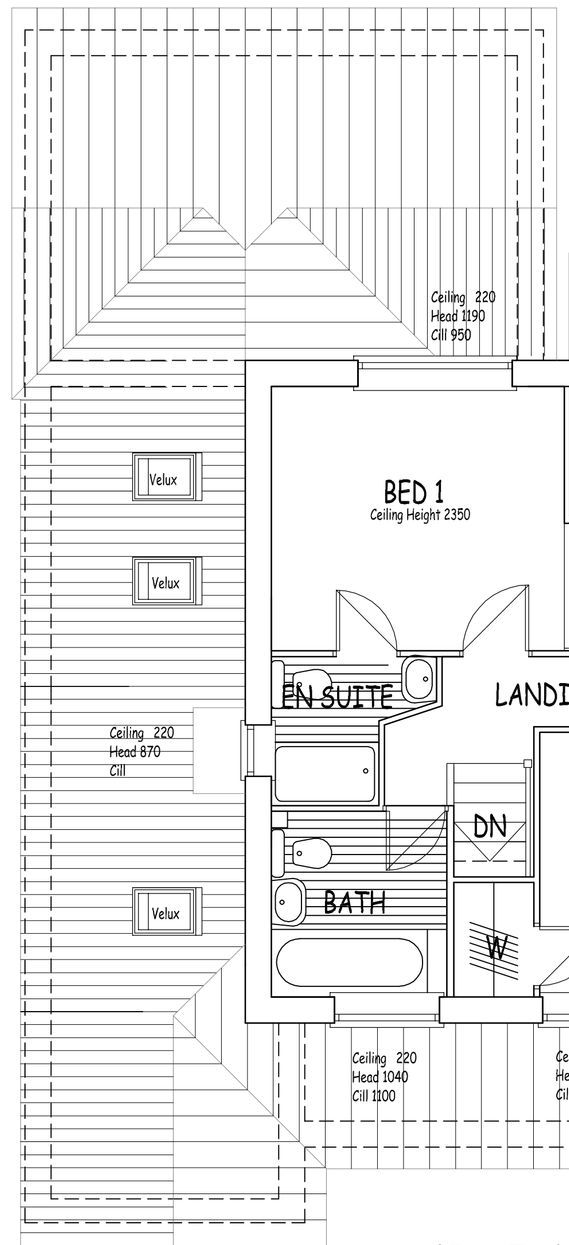

FIRST FLOOR PLAN

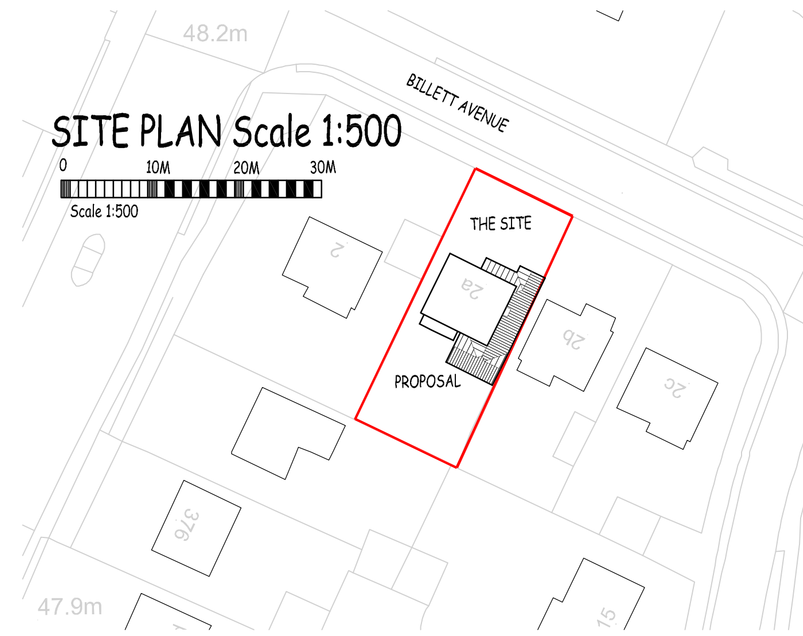

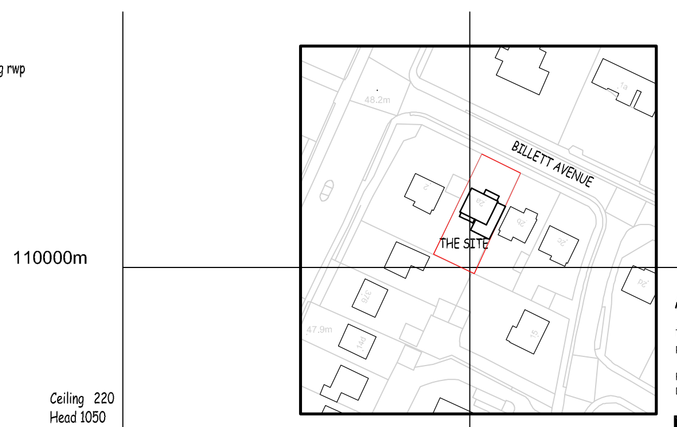

Crown Copyright. All rights reserved. Licence no. 100019980

LOCATION PLAN Scale 1:1250

0 10M 20M 30M
Scale 1:1250

A 09/08/16 CLIENTS DETAILS CHANGED

This drawing is protected by copyright and may not be copied or disclosed to third parties without the expressed permission of Town & Country Architecture.

Preference should be given to written figured dimensions over scale measurements. Discrepancies of any kind must be reported to Town & Country Architecture.

TOWN & COUNTRY ARCHITECTURE
ARCHITECTURAL TECHNOLOGISTS
4 FOXGLOVES
THE MEADOWS
FAREHAM
HAMPSHIRE PO16 8UW
TELEPHONE: (01329) 238492
FACSIMILE: (01329) 238492
PLANNING CONSULTANTS

PROJECT
PROPOSED EXTENSION
2A Billet Avenue
Waterlooville
Hampshire

CLIENT
Mr.& Mrs.A.Notter
-

SCALE
1:50 1:100

DATE

DRAWN
P.T.E MCIAT ACIOB -

CHECKED

DRWG. NO.
12/24/02

REVISION
A