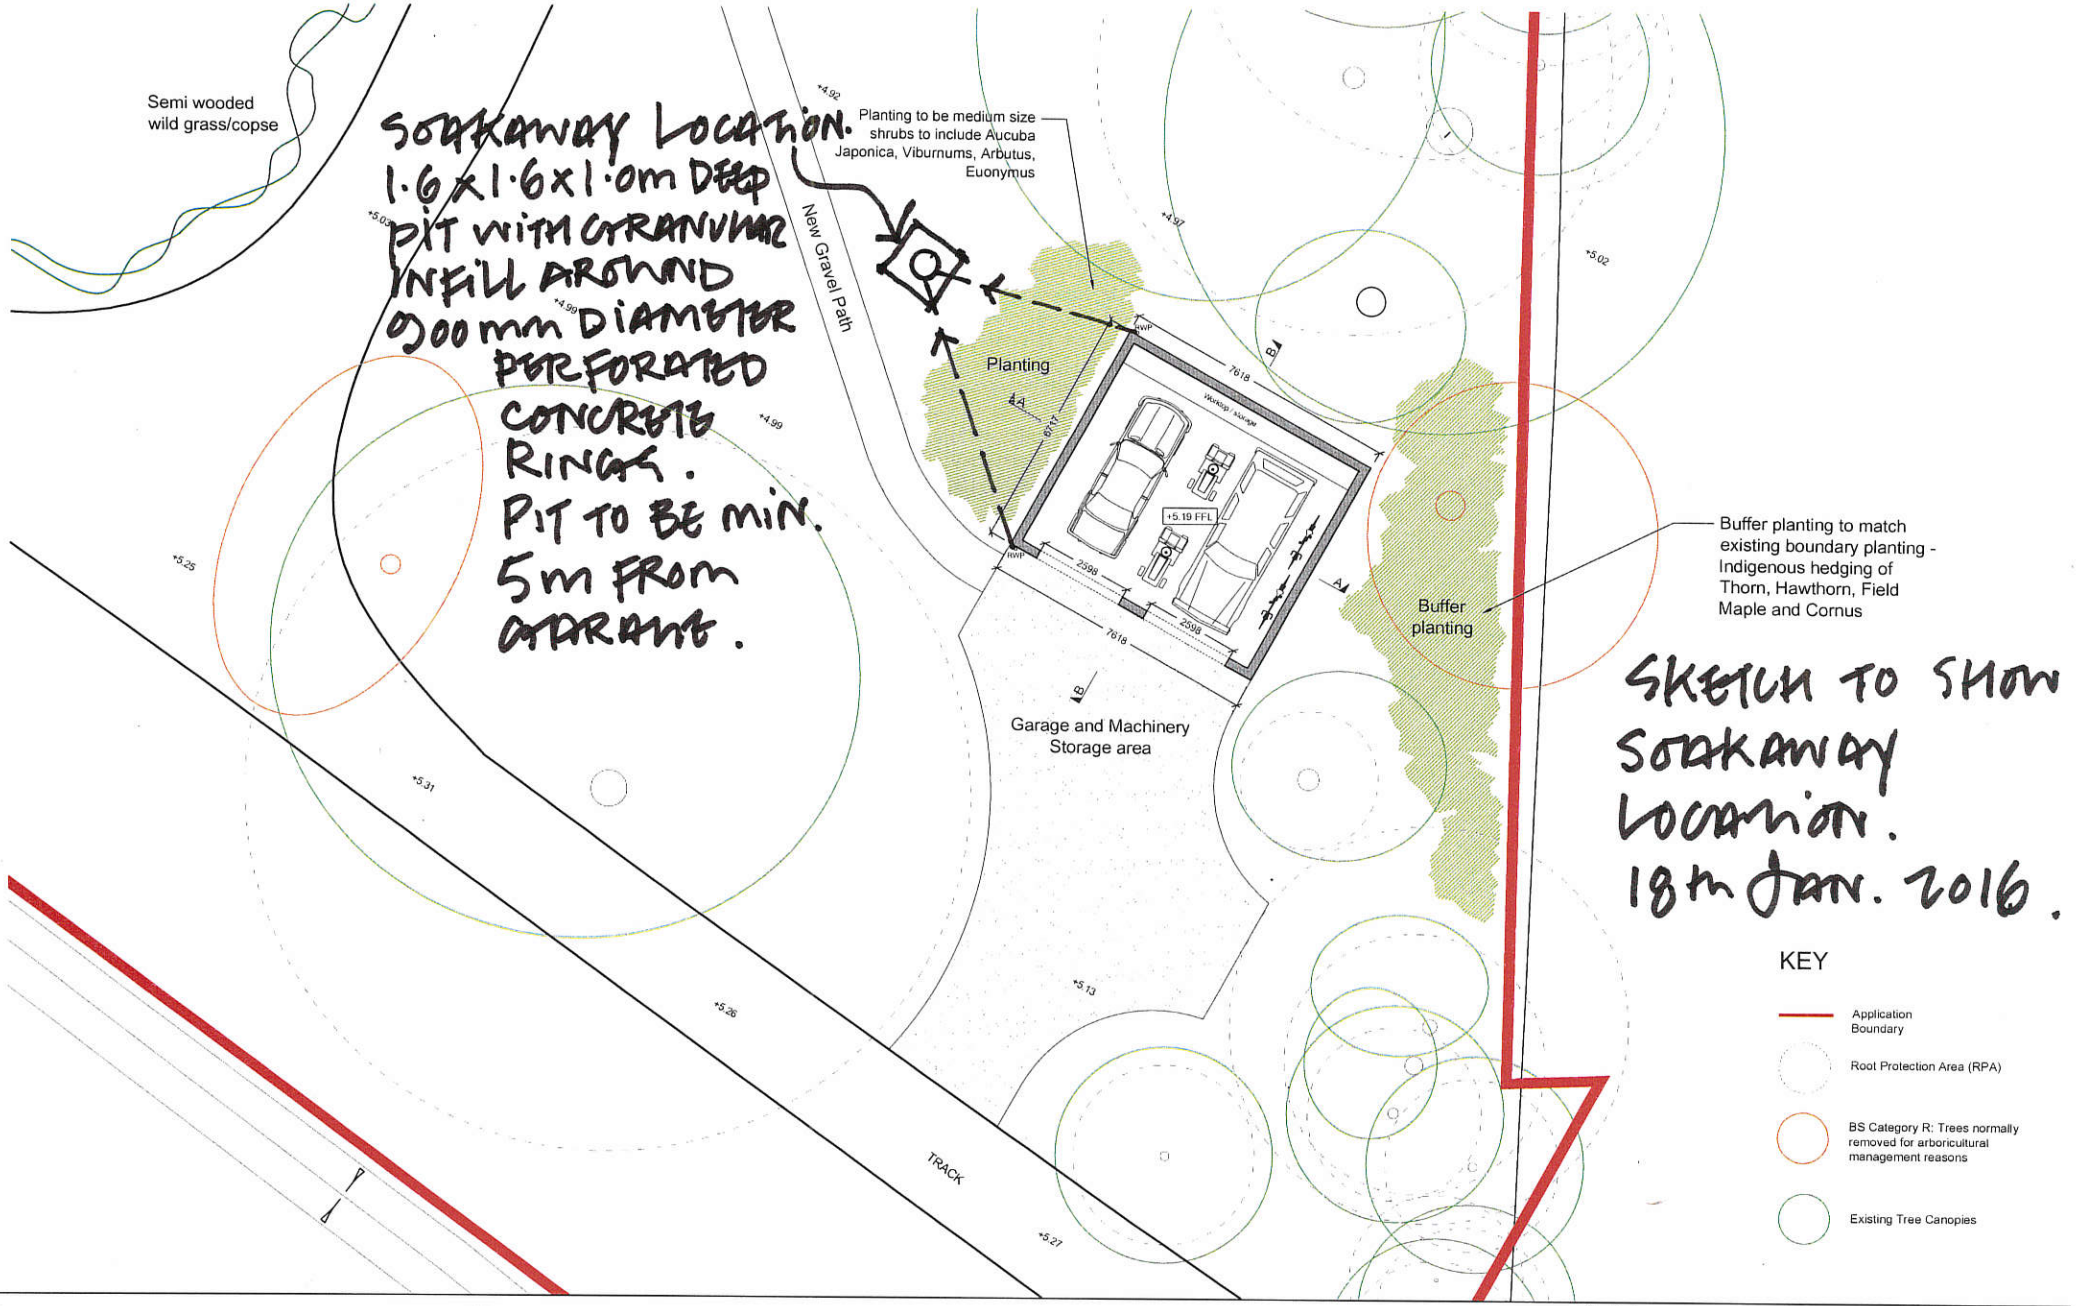


notes:

revisions: A | 20.10.2015 | JP | Internal Layout amended and note added
B | 05.11.2015 | AT | New gravel path and planting on the west of the building added. Issued for planning.

revisions:

Nick Danby
Garage
Littlemead, West Lane
drawing information

title: Proposed Ground Floor Plan
status: Planning
date: October 15
scale: 1:100 @ A2
drawn: ML
chk'd: JP
job: 5147 dwg: 1210 rev: B

pwp architects
PWP Architects Ltd 61 South Street, Havant, Hampshire PO9 1BZ
t: 02392 482494 f: 02392 481152
e: design@pwp-architects.com
w: www.pwp-architects.com

SK.

NOTE: The contractor is responsible for checking all site dimensions and levels. These should be checked prior to the ordering of any components and before the commencement of the works. All discrepancies should be brought to the attention of the Contract Administrator