This drawing is the copyright of H.J.CONCEPTS LTD and may not be copied, altered or reproduced in any way without their written authority © H J Concepts Limited 2016

Do not scale this drawing. Use written dimensions only. All dimensions shall be checked on site prior to commencement of work.

IF IN DOUBT ASK

DO NOT SCALE: This note may be omitted for **PLANNING PURPOSES ONLY.** Original documents only may be relied upon. Inaccuracies may occur due to printing, scanning and other forms of copying.

This drawing has been produced for **Mr & Mrs I McDermott** for the works at **56B Bracklesham Road Hayling Island PO11 9SJ** and is submitted as part of a planning application and is not intended for use by any other person or for any other purpose

0 0.5 1.0 1.5 2.0 2.5 3.0
1:100 scale bar (Metres)

Existing Side Elevation (Approved APP/16/00369)

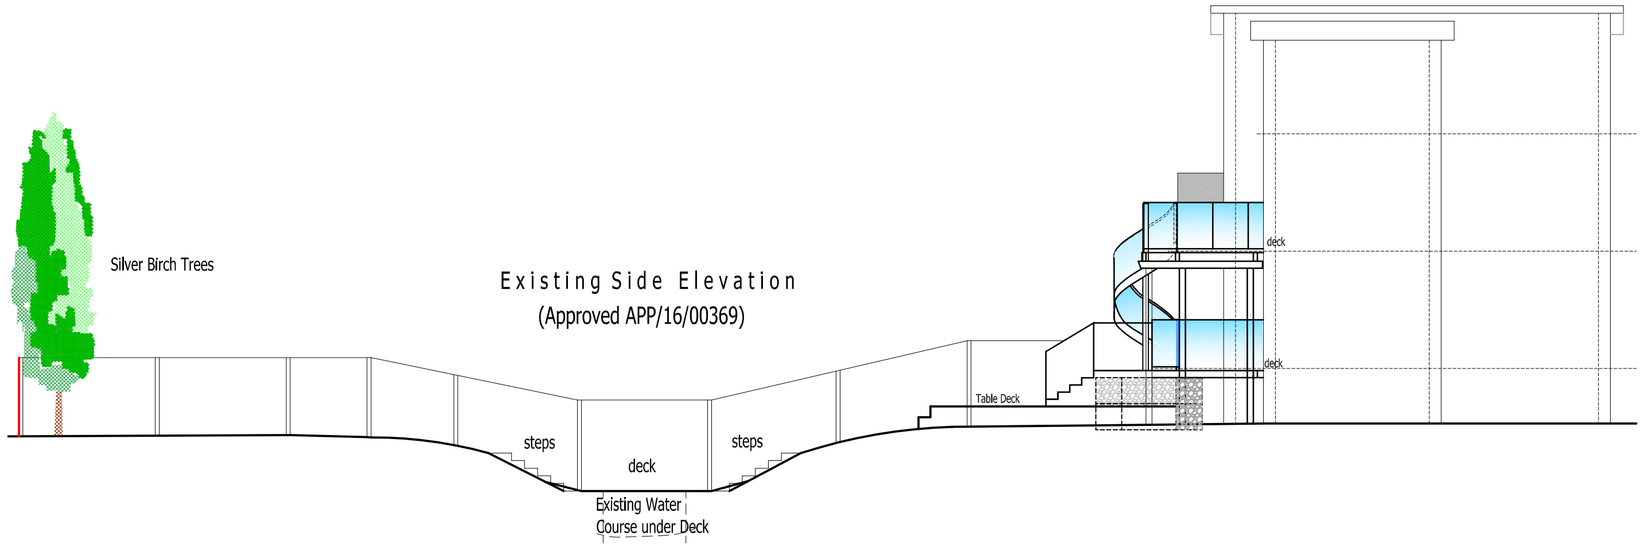

Side Elevation (Proposed)

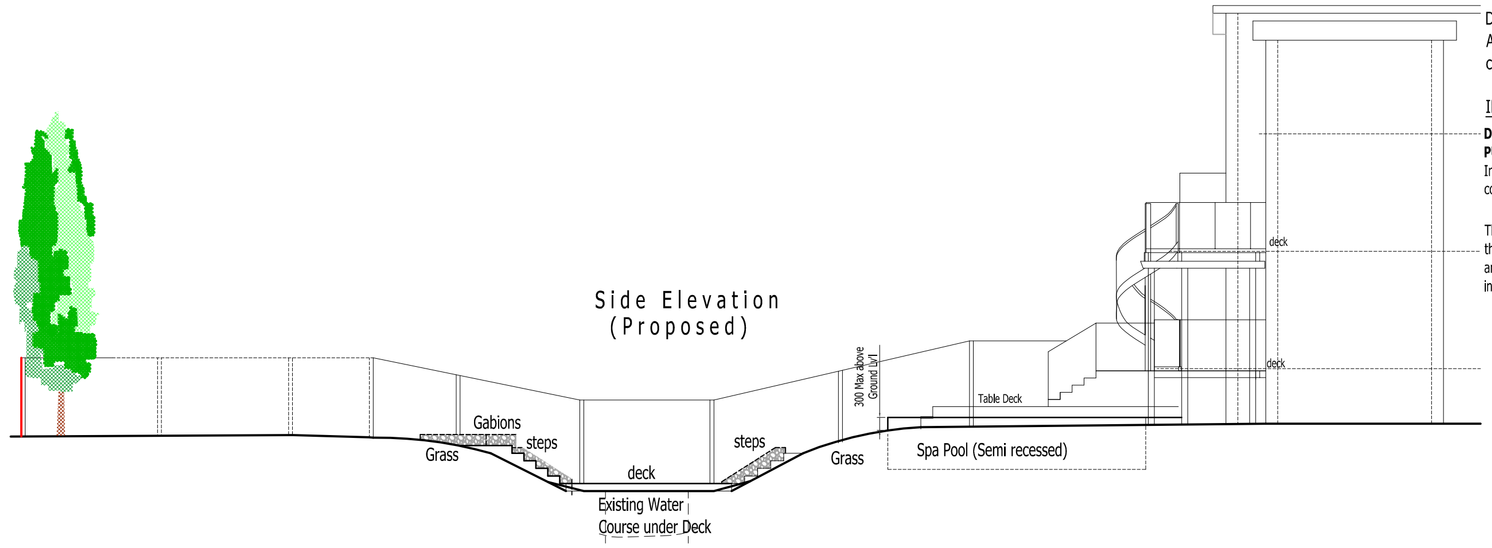

Proposed Ground Floor Plan

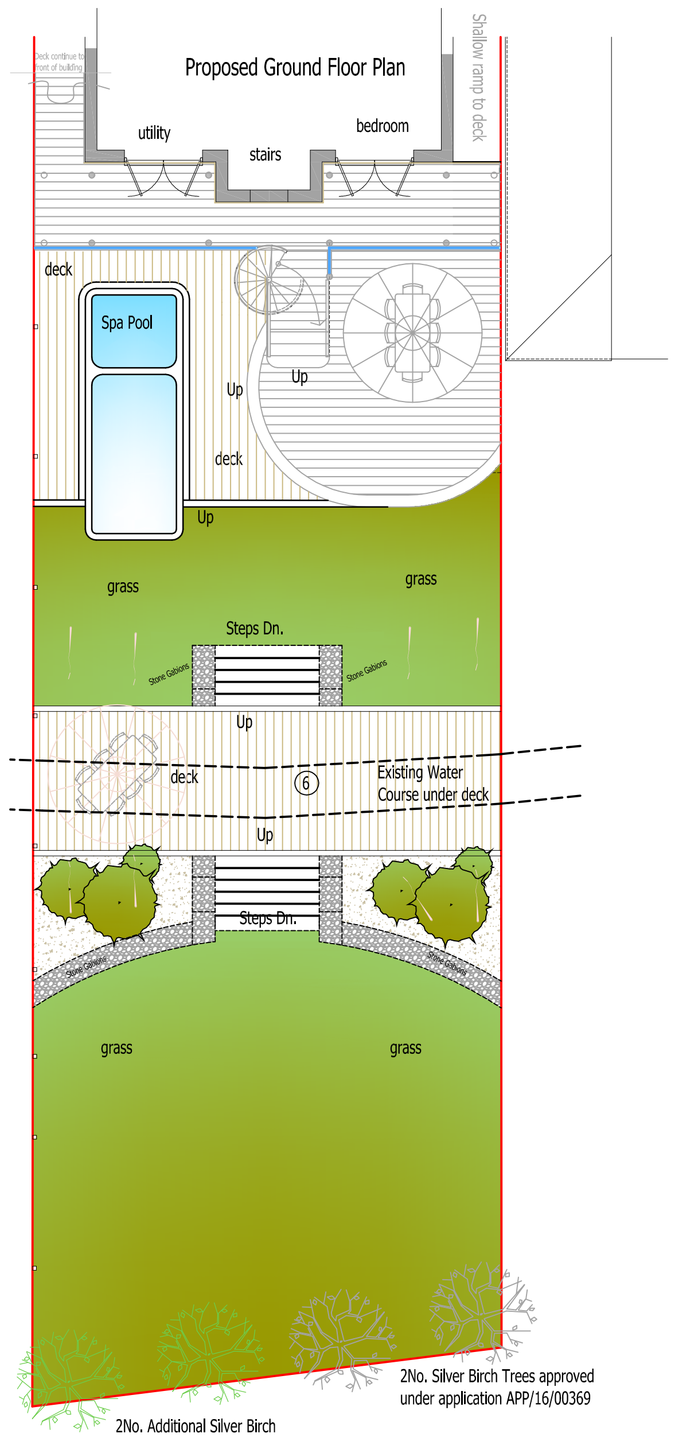

Proposed Ground Floor Plan (Approved under application APP/16/00369 May 2016)

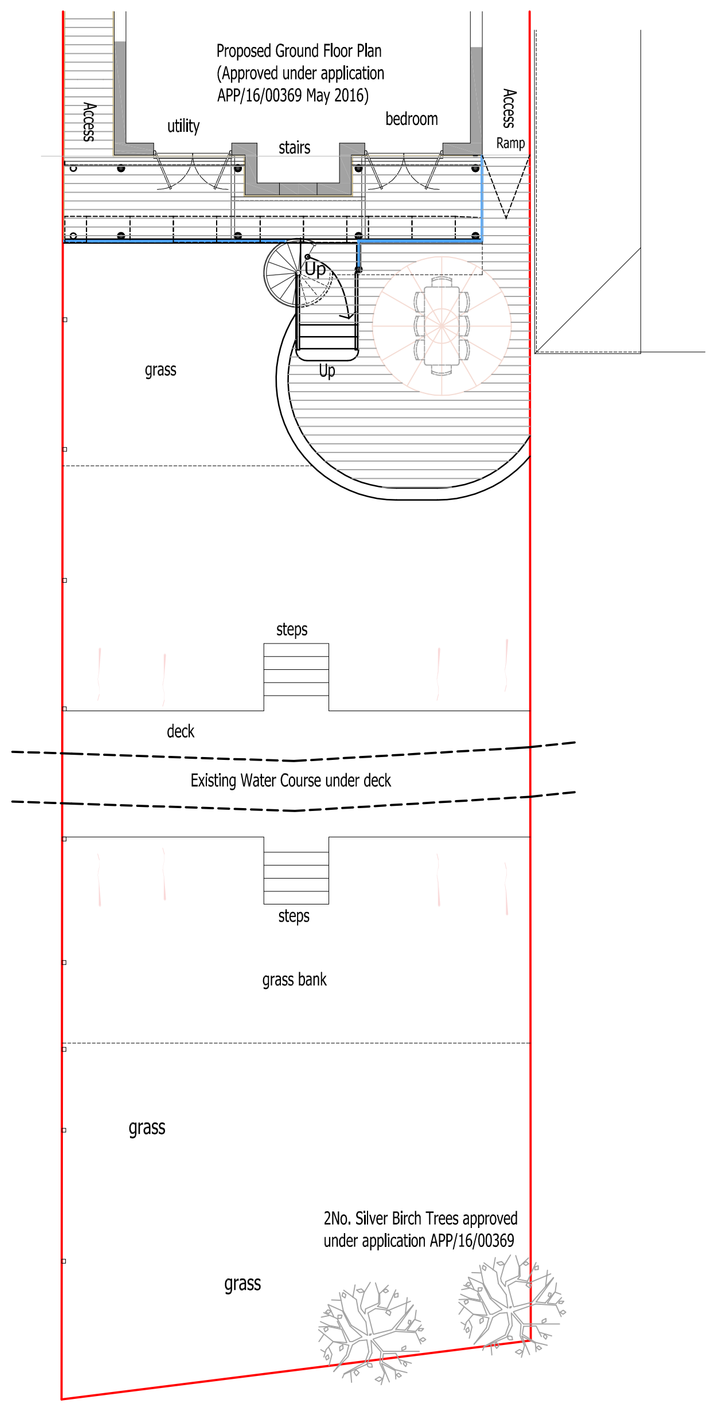

Site Plan

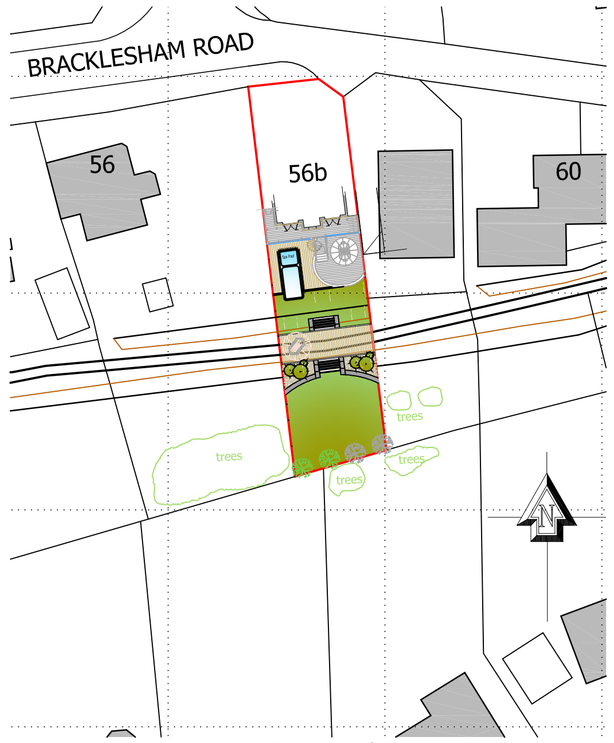

0 1 5 10 15 20 30 40 50
1:500 scale bar (Metres)

Block Plan

Ordnance Survey (c) Crown Copyright 2016. All rights reserved. Licence number 100022432

0 10 20 30 40 50 100
1:1250 scale bar (Metres)

LEGEND

- Demolished elements
- Site Boundary
- Grass Area
- Bark Area
- Decking Area
- Stone Gabions
- Planting Area & Trees

REV	DATE	DESCRIPTION	BY
-	12 Jul 16	Issued for S192 PD Application	

H J CONCEPTS LTD
Suite 100, Fareham Reach
166 Fareham Road, Gosport,
Hampshire. PO13 0FW
Telephone: 01329 288684, Email: office@hjconcepts.co.uk

CLIENT and PROJECT TITLE
Mr & Mrs I McDermott
56B Bracklesham Road
Hayling Island PO11 9SJ

DRAWING TITLE
Existing Proposed Plans & Elevations
Decking and Spa Pool

ENGINEER	CHECKED
PH	
DATE	SCALE
Jun 16	1:100, 500, 1250

PROJECT and DRAWING No.
16-1103 — P05

A1 REVISIONS