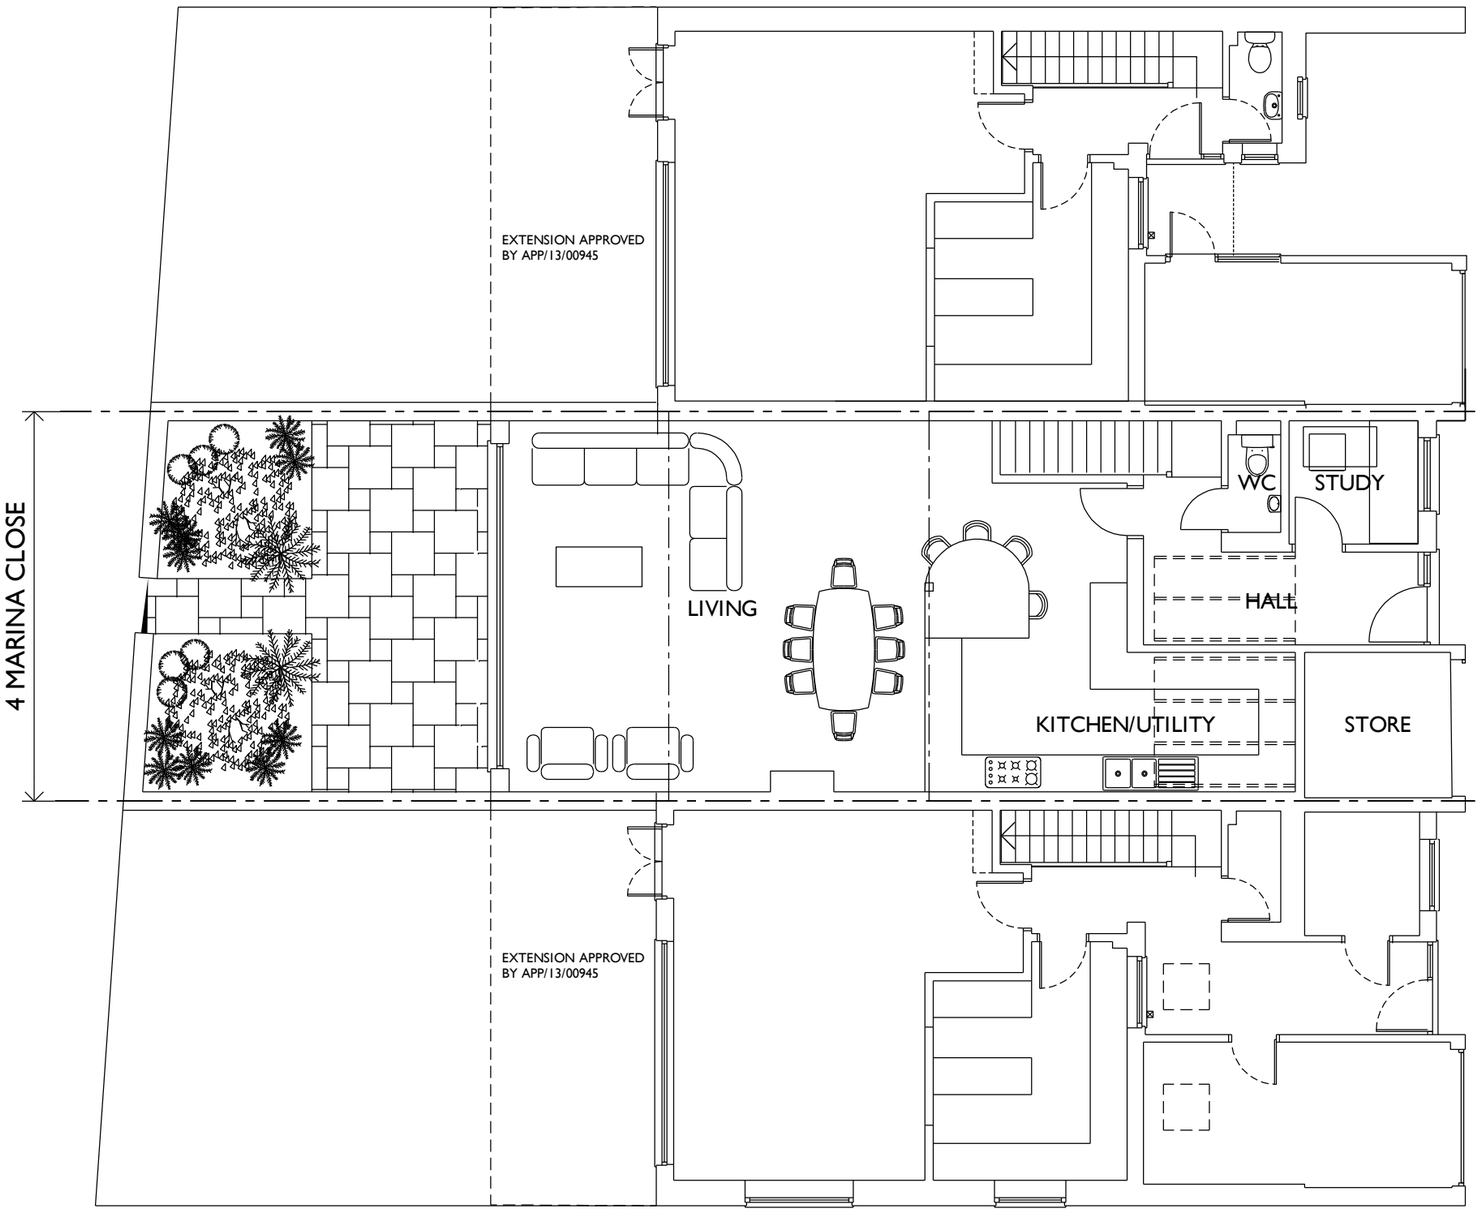


GROUND FLOOR PLAN

M 1:100
0 1 2 3 4 5 6 7 8 9 10 [m]

NOTES

THIS DRAWING MAY NOT BE REPRODUCED IN ANY PART OR FORM WITHOUT THE WRITTEN AUTHORITY OF THE ARCHITECT.

REV	DESCRIPTION	DATE

TONY OKE
ARCHITECT

Coombe House
9 Holly Lea, Jacobswell
Guildford, Surrey, GU4 7PG

T: +44 (0) 1483 516629

E: tony@tonyokearchitect.com

Project
MR & MRS J BUCHANAN
4 MARINA CLOSE
EMSWORTH
PO10 7BG

Subject
DESIGN DRAWINGS

AS PROPOSED
GROUND FLOOR PLAN

Drawing Number: 2016 - 02 - 05
Revision:

Scale: 1/100 @ A3
Date: FEBRUARY 2016
Drawn By: AGO
COPYRIGHT©