
THIS DRAWING AND INFORMATION ARE THE COPYRIGHT PROPERTY OF B F ENGINEERING SERVICES LTD AND MUST NOT BE COPIED, REPRODUCED OR DISCLOSED TO A THIRD PARTY WITHOUT THE WRITTEN PERMISSION OF B F ENGINEERING SERVICES LTD


COPYRIGHT RESERVED © 2008

01

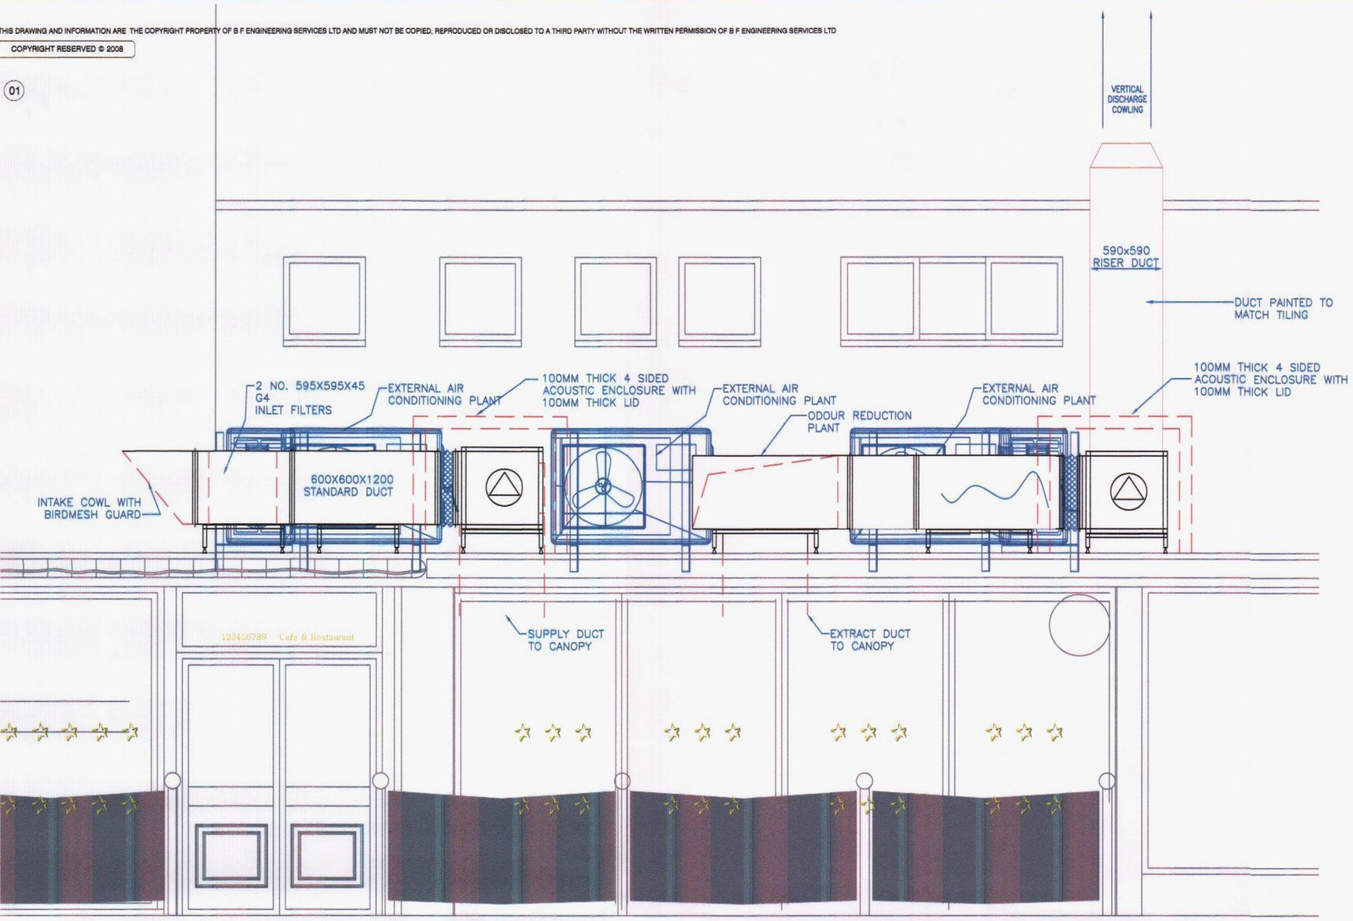


DG01


DG01

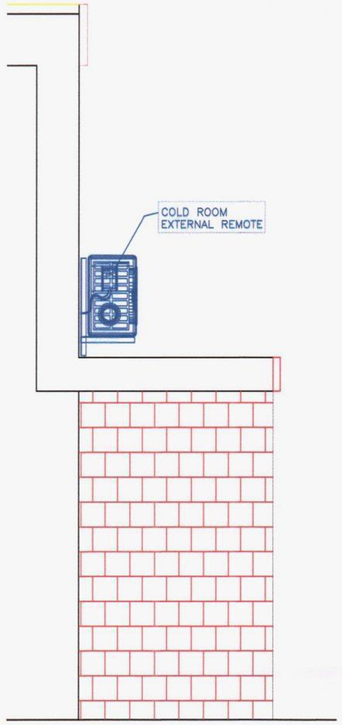


PROPOSED WEST SECTION

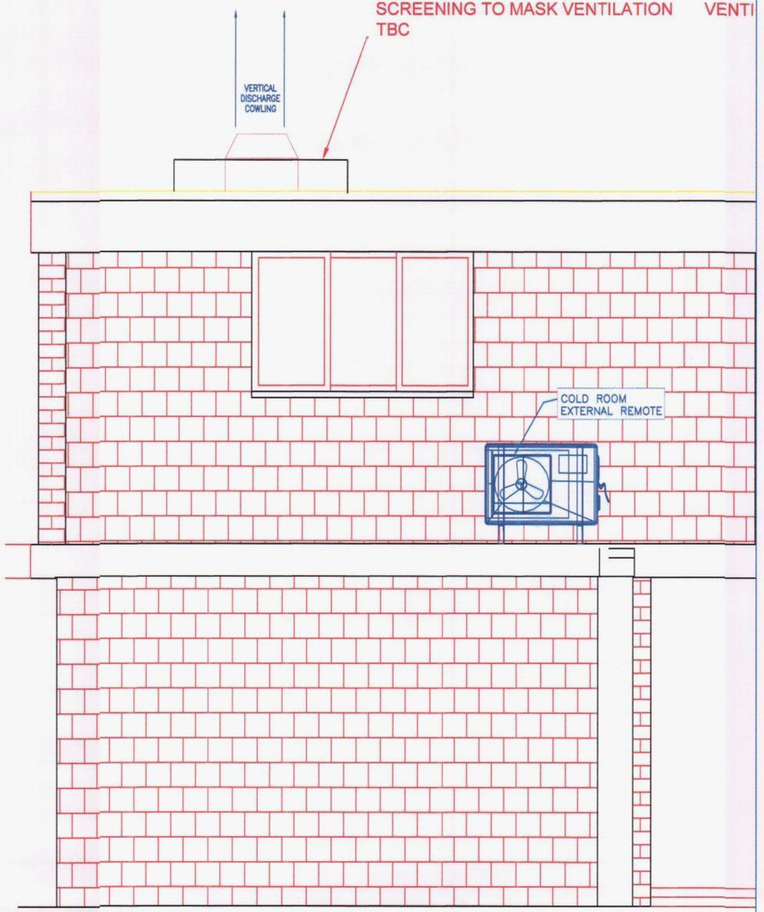

PROPOSED NORTH ELEVATION

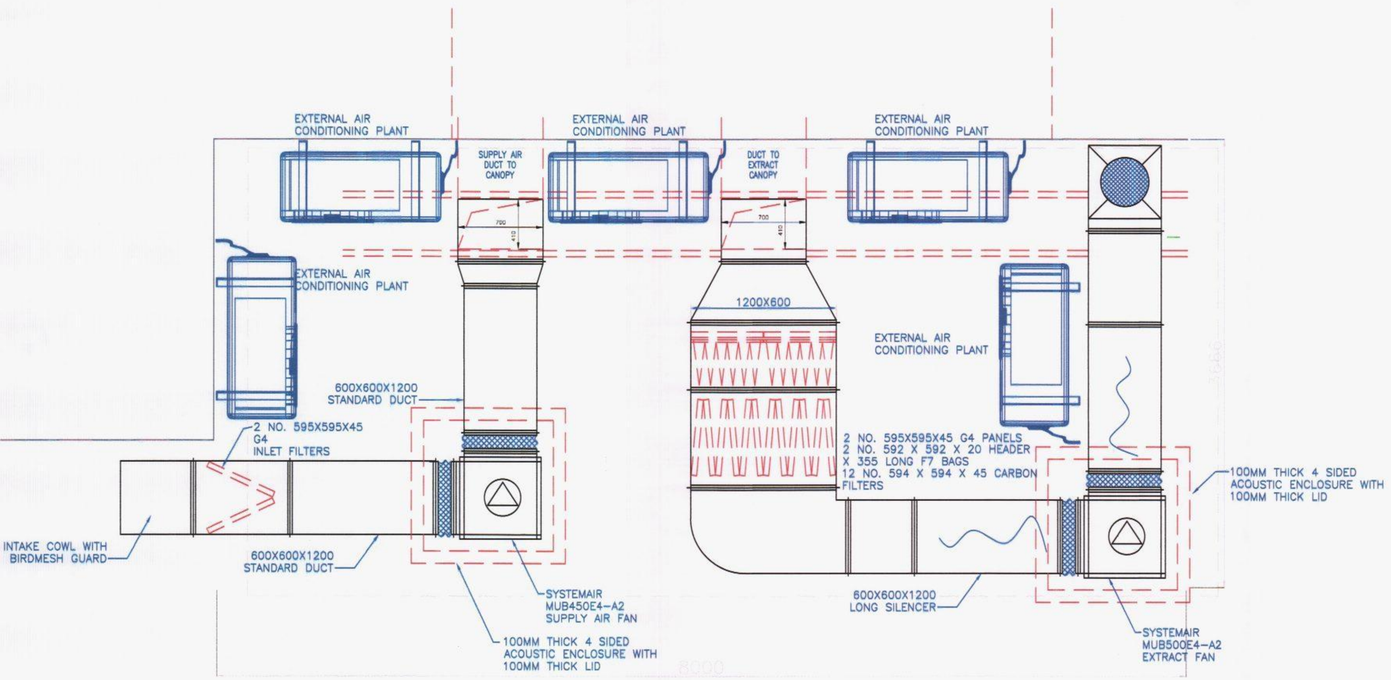

PLAN VIEW
ROOFSIDE VENTILATION, ODOUR REDUCTION AND ATTENUATION PLANT

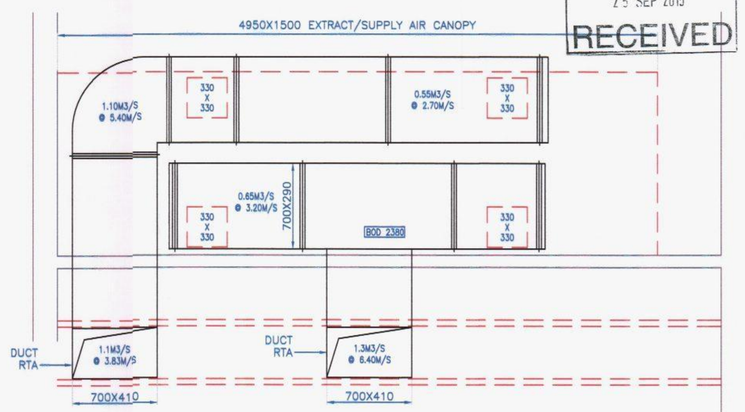

PLAN VIEW
MAIN KITCHEN CANOPY & INTERNAL DUCTWORK

HAVANT BOROUGH COUNCIL
25 SEP 2015
RECEIVED

Client	GRASTAR		A			
Project	HAVANT		Revisions A	COLD ROOM PLANT ADDED	22/09/15	CKK
Title	EXTRACT /AIR CON SYSTEM					
Drawn	CKK	Checked	Contract No. 2015-19			
Date	21/09/2015	Scale 1:25 A1	Drawing No. 2015-19-02			

BF Engineering Services Ltd
T 023 9249 8080 W www.bfes.co.uk E office@bfes.co.uk
BFES Catering Specialists