RIBA Chartered Practice
arb Architects Registration Board
This drawing is the copyright of ADP Architects Ltd. It may not be altered or reproduced in any form, or passed onto Third Parties without the written consent of ADP Architects Ltd.

0 1 2 3 4 5m


LINEAR SCALE 1:100

A3 @ 1:100

PROPOSED ELEVATIONS
PLOT 2


adp architects ltd
architects & urban designers
Tel: 0845 365 1475
Email: mail@adp-ltd.co.uk
www.adparchitectsltd.co.uk
Richmond Court, 94 Botley Road, Park Gate, Southampton, SO31 1BA

rev: date: note:

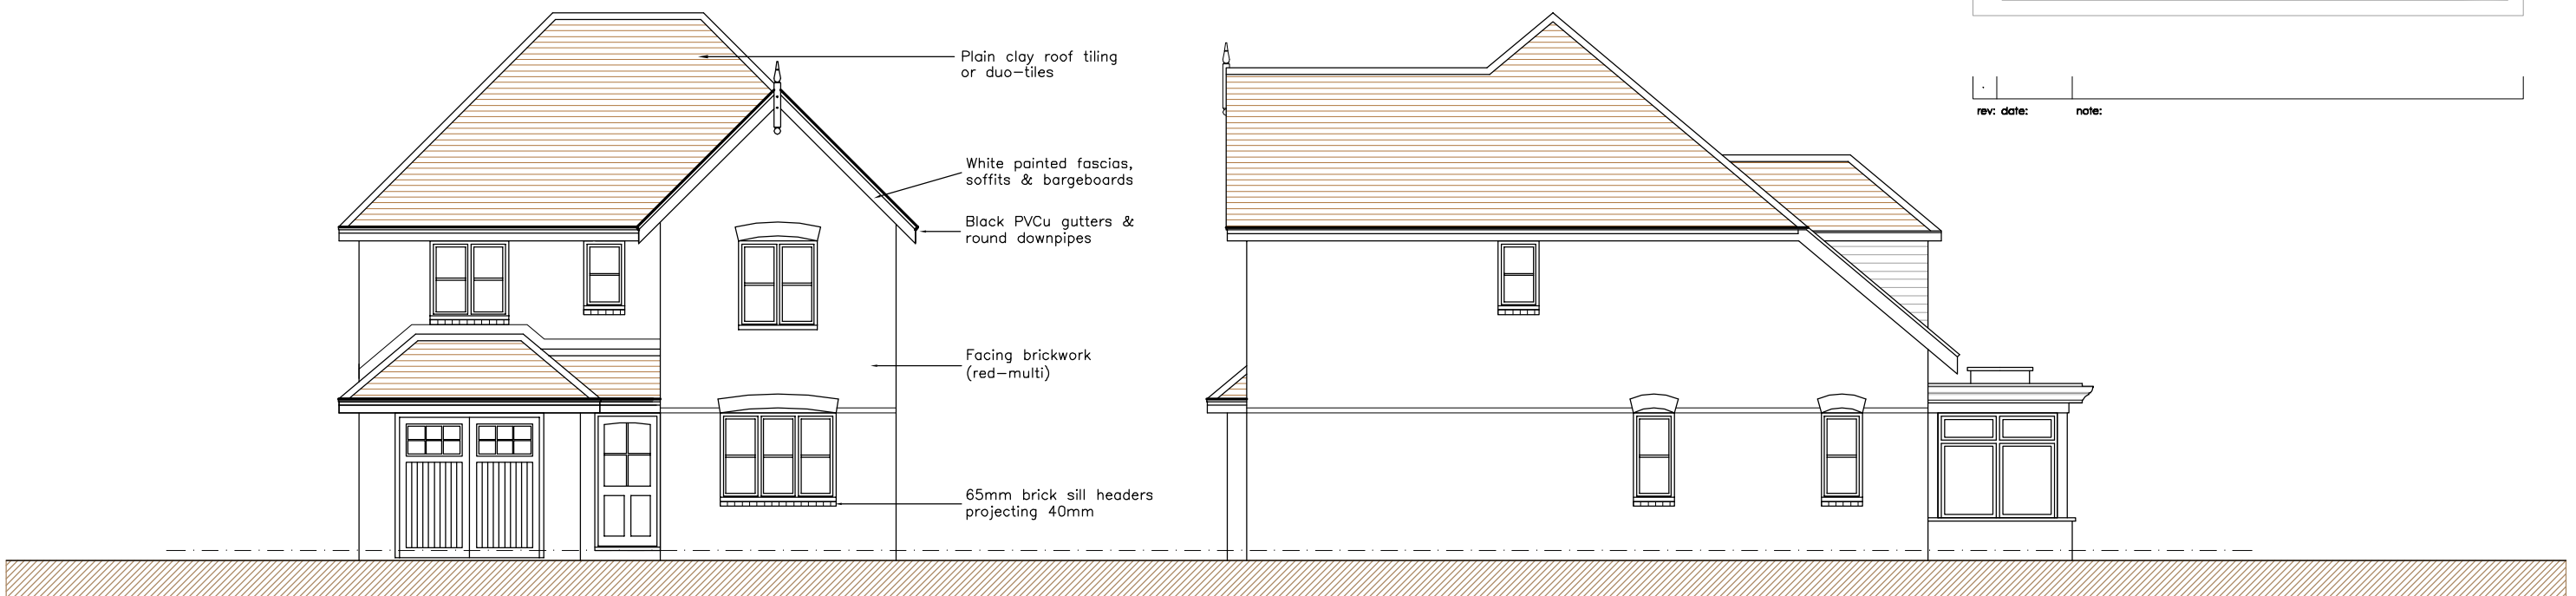

Front Elevation 1:100

Side Elevation

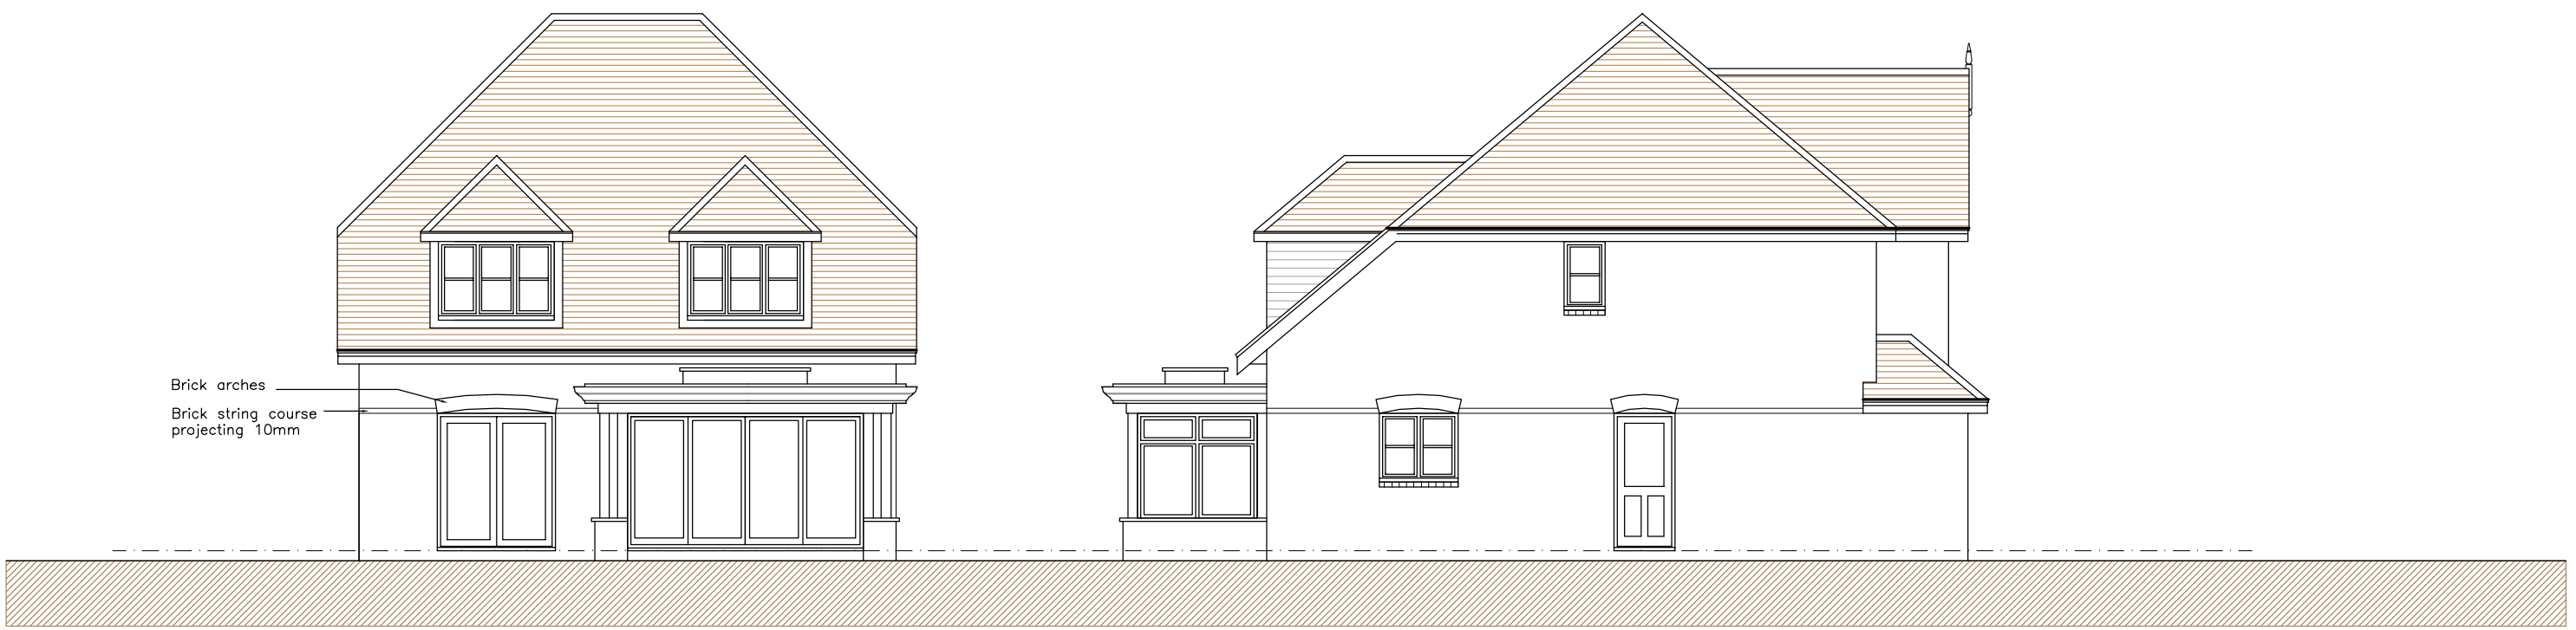

Rear Elevation

Side Elevation

Residential Development ¤ 193-195 London Road ¤ Waterlooville ¤ Wilson Designer Homes ¤ 1722-04