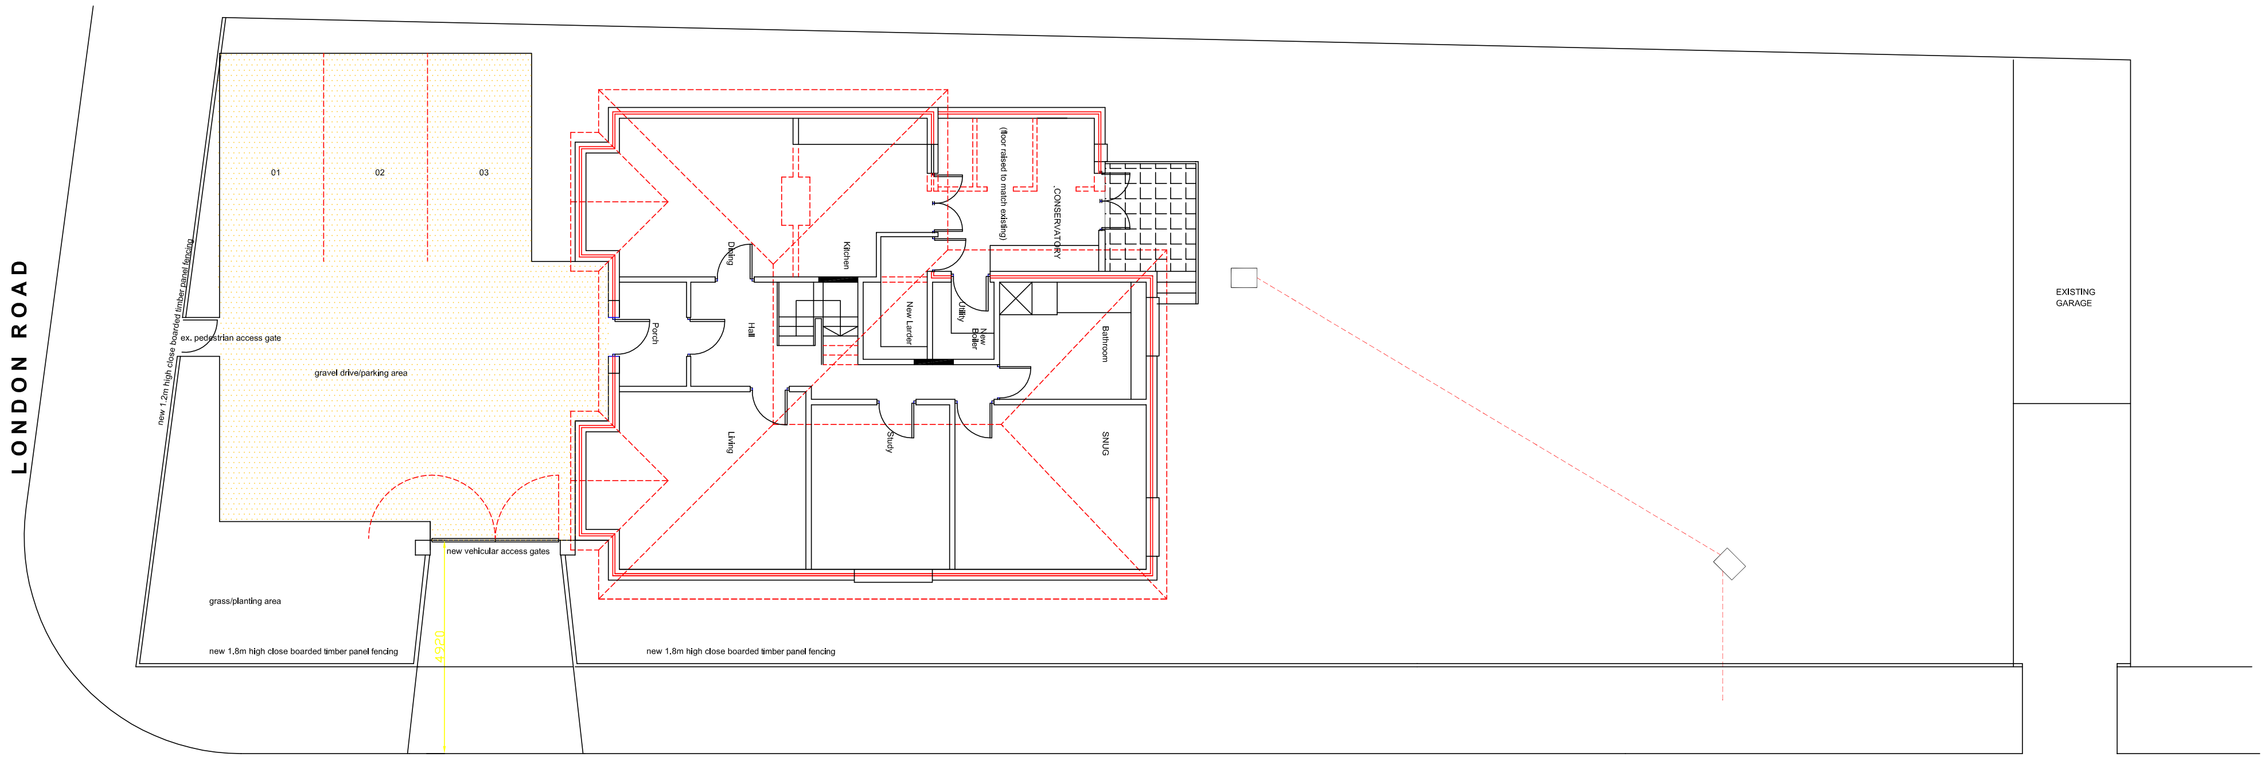

GROUND FLOOR (ex.)

GROUND FLOOR (proposed)

FIRST FLOOR (proposed)

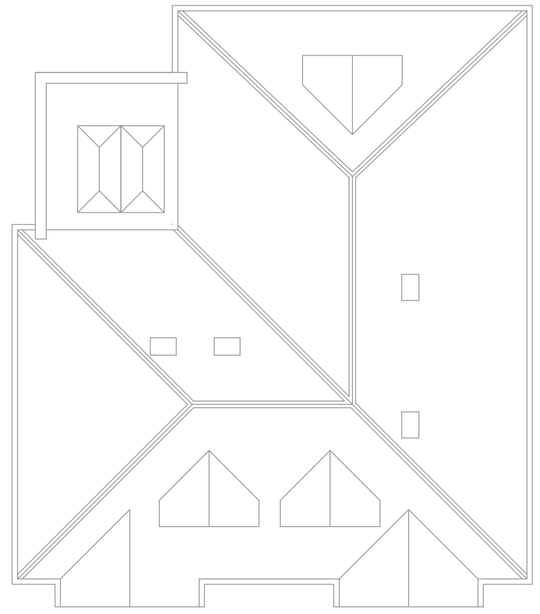

PROPOSED ROOF PLAN

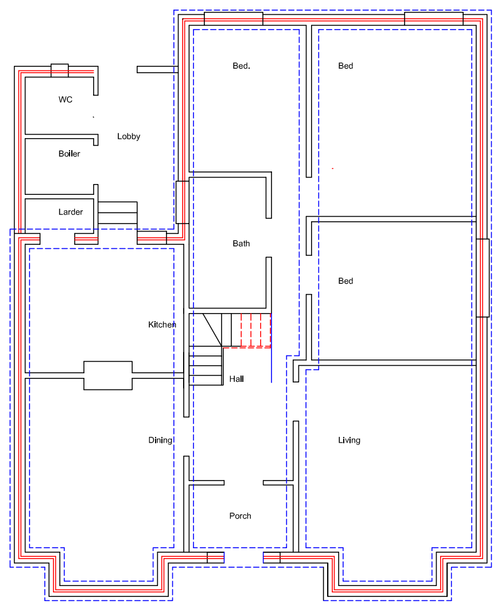

FOUNDATION PLAN

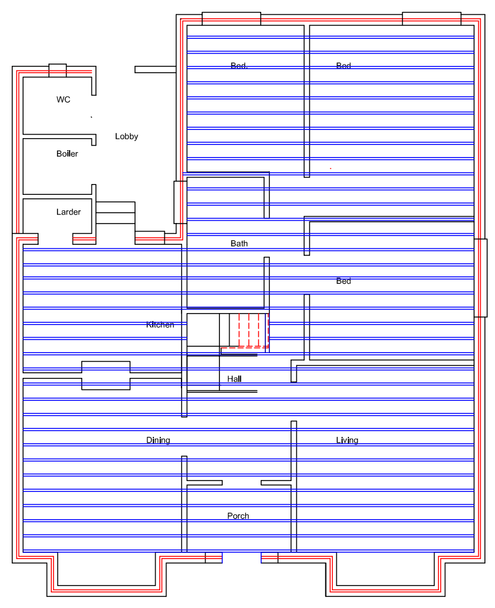

FIRST FLOOR JOIST PLAN

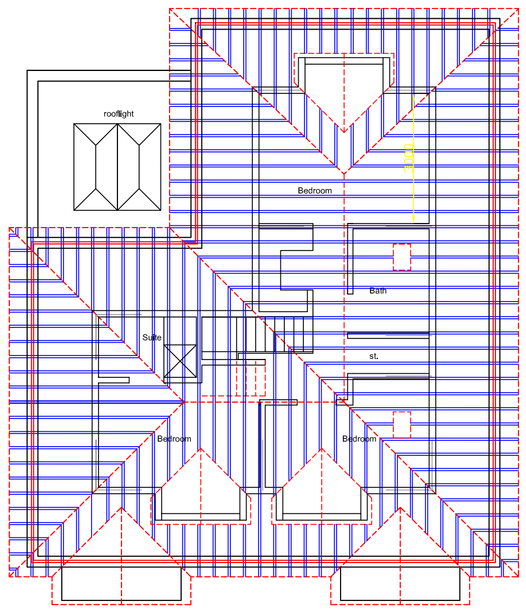

ROOF PLAN

0 1M 5M 10M
500mm 2M

SCALE	1/100
DATE	April 2016
AUTHOR	PG
TITLE	Proposed Loft Conversion
	8, London Road - Widley
DETAIL	PROPOSED FLOOR PLANS
DRAWING No	16/100/P01

CONTRACTOR MUST CHECK ALL DIMENSIONS ON SITE. FIGURED DIMENSIONS ARE TO BE STRICTLY FROM DRAWINGS NOT TO BE SCALED. DISCREPANCIES MUST BE REPORTED TO THE ARCHITECT PRIOR TO PROCEEDING
© COPYRIGHT

PETER GALLOWAY PARTNERSHIP
pgp ARCHITECTS
HAVANT, HAMPSHIRE PO9 1RA
TEL: 02392 483153 MOB: 07808 483362
E-MAIL: peter@pgparchitects.co.uk