

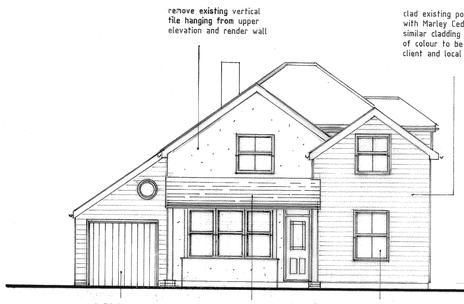



FRONT ELEVATION

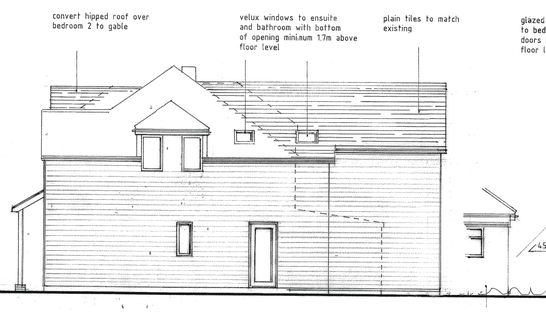


SIDE (NORTH) ELEVATION

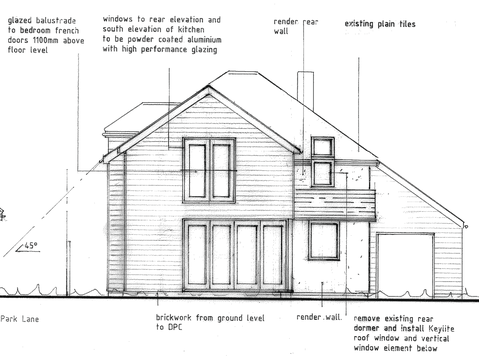

REAR ELEVATION

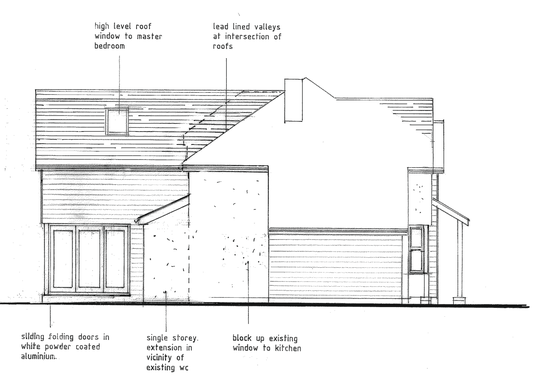

SIDE (SOUTH) ELEVATION

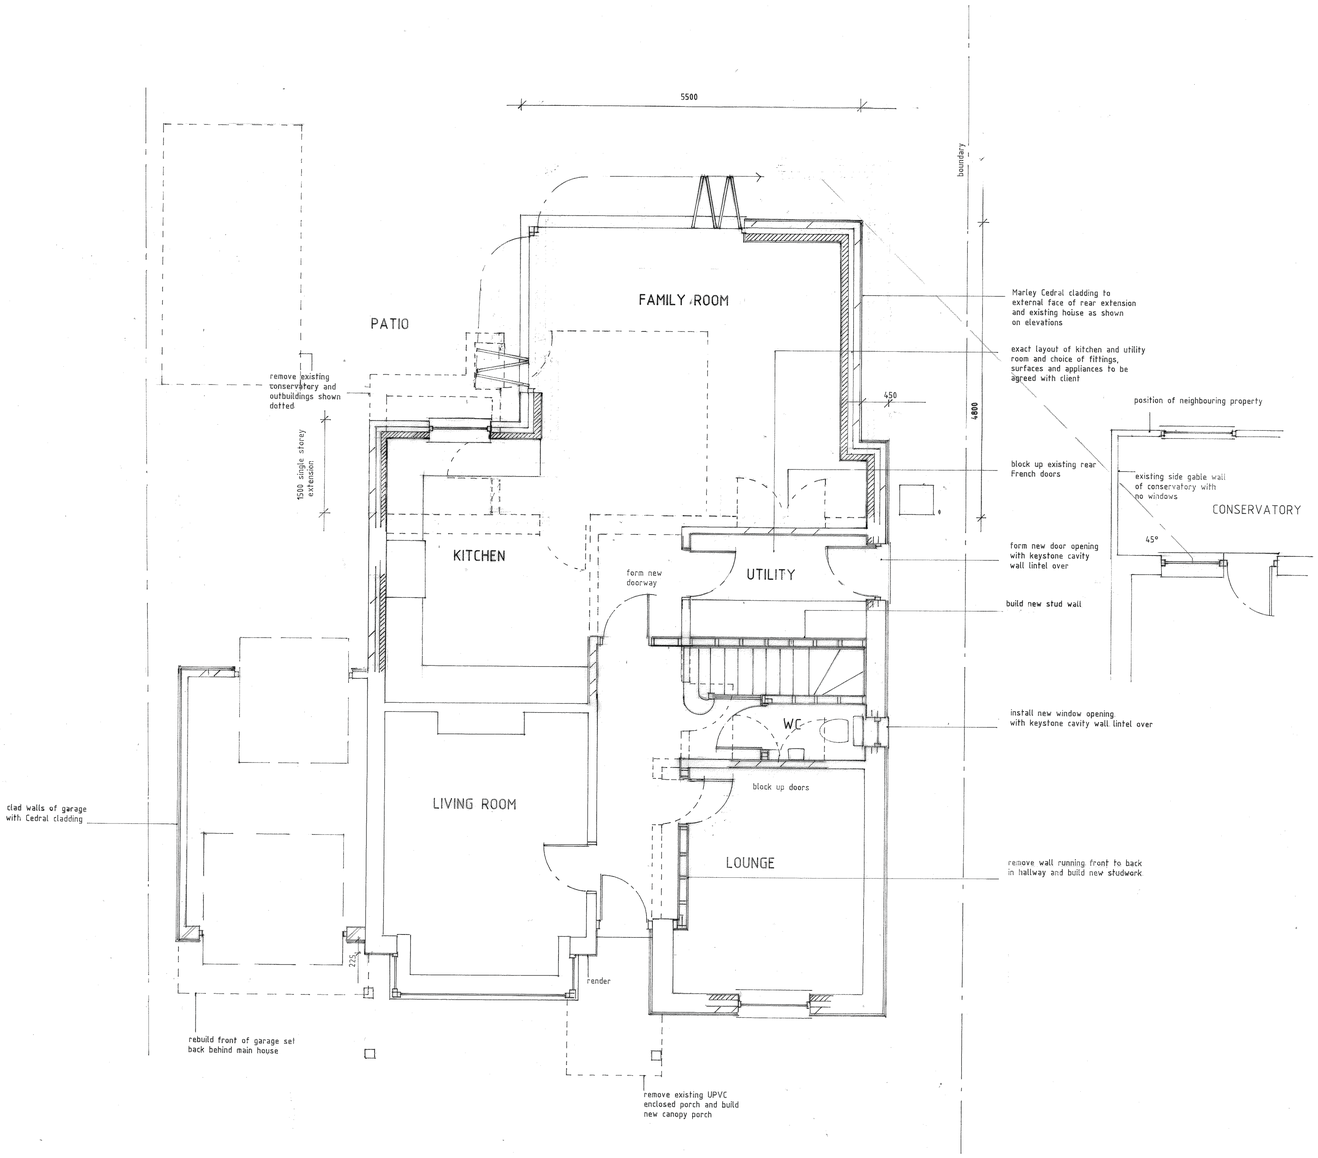

GROUND FLOOR





Reproduced from Sitemap® centre coordinates 470348 107002 1:1250 scale by permission of Ordnance Survey® on behalf of The Controller of Her Majesty's Stationery Office. © Crown copyright 2015. All rights reserved. Licence number 100047794.

SITE PLANS

30.11.2015 Two storey extension reduced to 4800mm in depth and stepped 450mm away from north boundary, new dormer to bedroom 3 omitted.

SCALE 1:100

0 1m 2m 3m 4m 5m 6m 7m 8m 9m 10m

SCALE 1:50

0 0.5m 1m 2m 3m 4m 5m

TWO STOREY EXTENSION & ALTERATIONS

3 PARK LANE
BEDHAMPTON
HAVANT
HAMPSHIRE
PO9 3HG

MR & MRS SENNETT

DRAWING: PROPOSED PLANS & ELEVATIONS

SCALE: 1:1250 1:500 1:100 1:50

DRG No. 1053/2 **DATE:** MAY 2015

Space & Style Home Design
Cornerways,
Gomer Lane,
Alverstoke,
Hampshire
PO12 2QW
www.spaceandstyle.uk
Tel: 02392 525 100

This drawing is to be read in conjunction with any accompanying calculations, drawings, notes or specification. All dimensions on site supersede drawing and to be checked and verified by contractor prior to ordering materials. Any discrepancies or changes to be referred to Space & Style Home Design.

© Copyright 2015 this drawing cannot be copied, reproduced or used without the consent of Space & Style Home Design.