


© DO NOT SCALE FROM THIS PRINT OR USE AS A TEMPLATE
Copyright of this drawing is reserved by J&B Hopkins Ltd and is issued on condition that it is not copied or disclosed to any third party, either wholly or in part without the

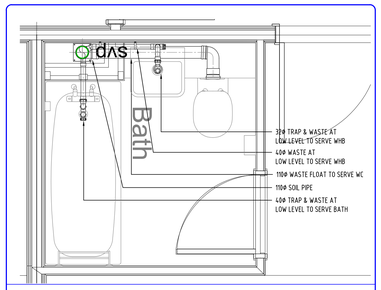


600 01 **STD BATHROOM ABOVE GROUND DRAINGE DETAILS**
Scales: 1:20

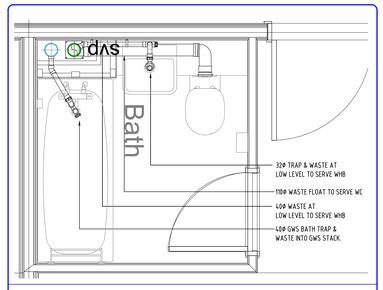

600 02 **STD BATHROOM C/W GREYATER ABOVE GROUND DRAINGE DETAILS**
Scales: 1:20

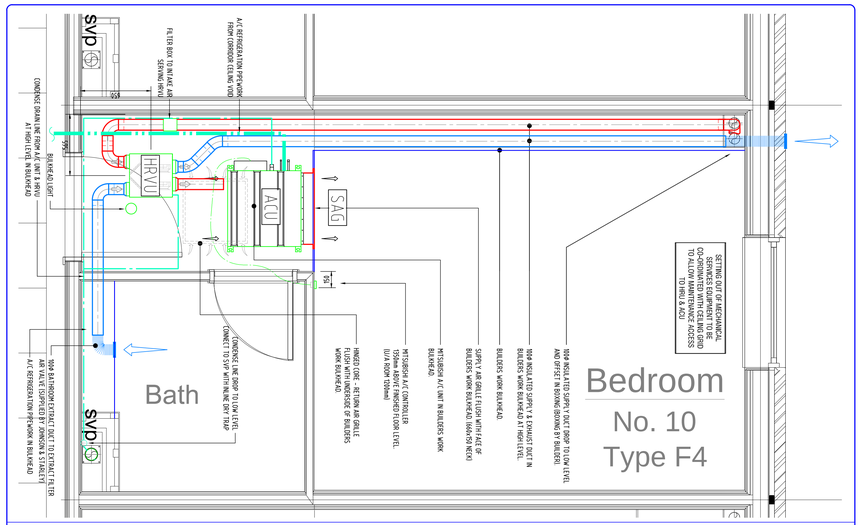

600 03 **MECHANICAL SERVICES - STANDARD BEDROOM VENTILATION & A/C LAYOUT**
Scales: 1:20

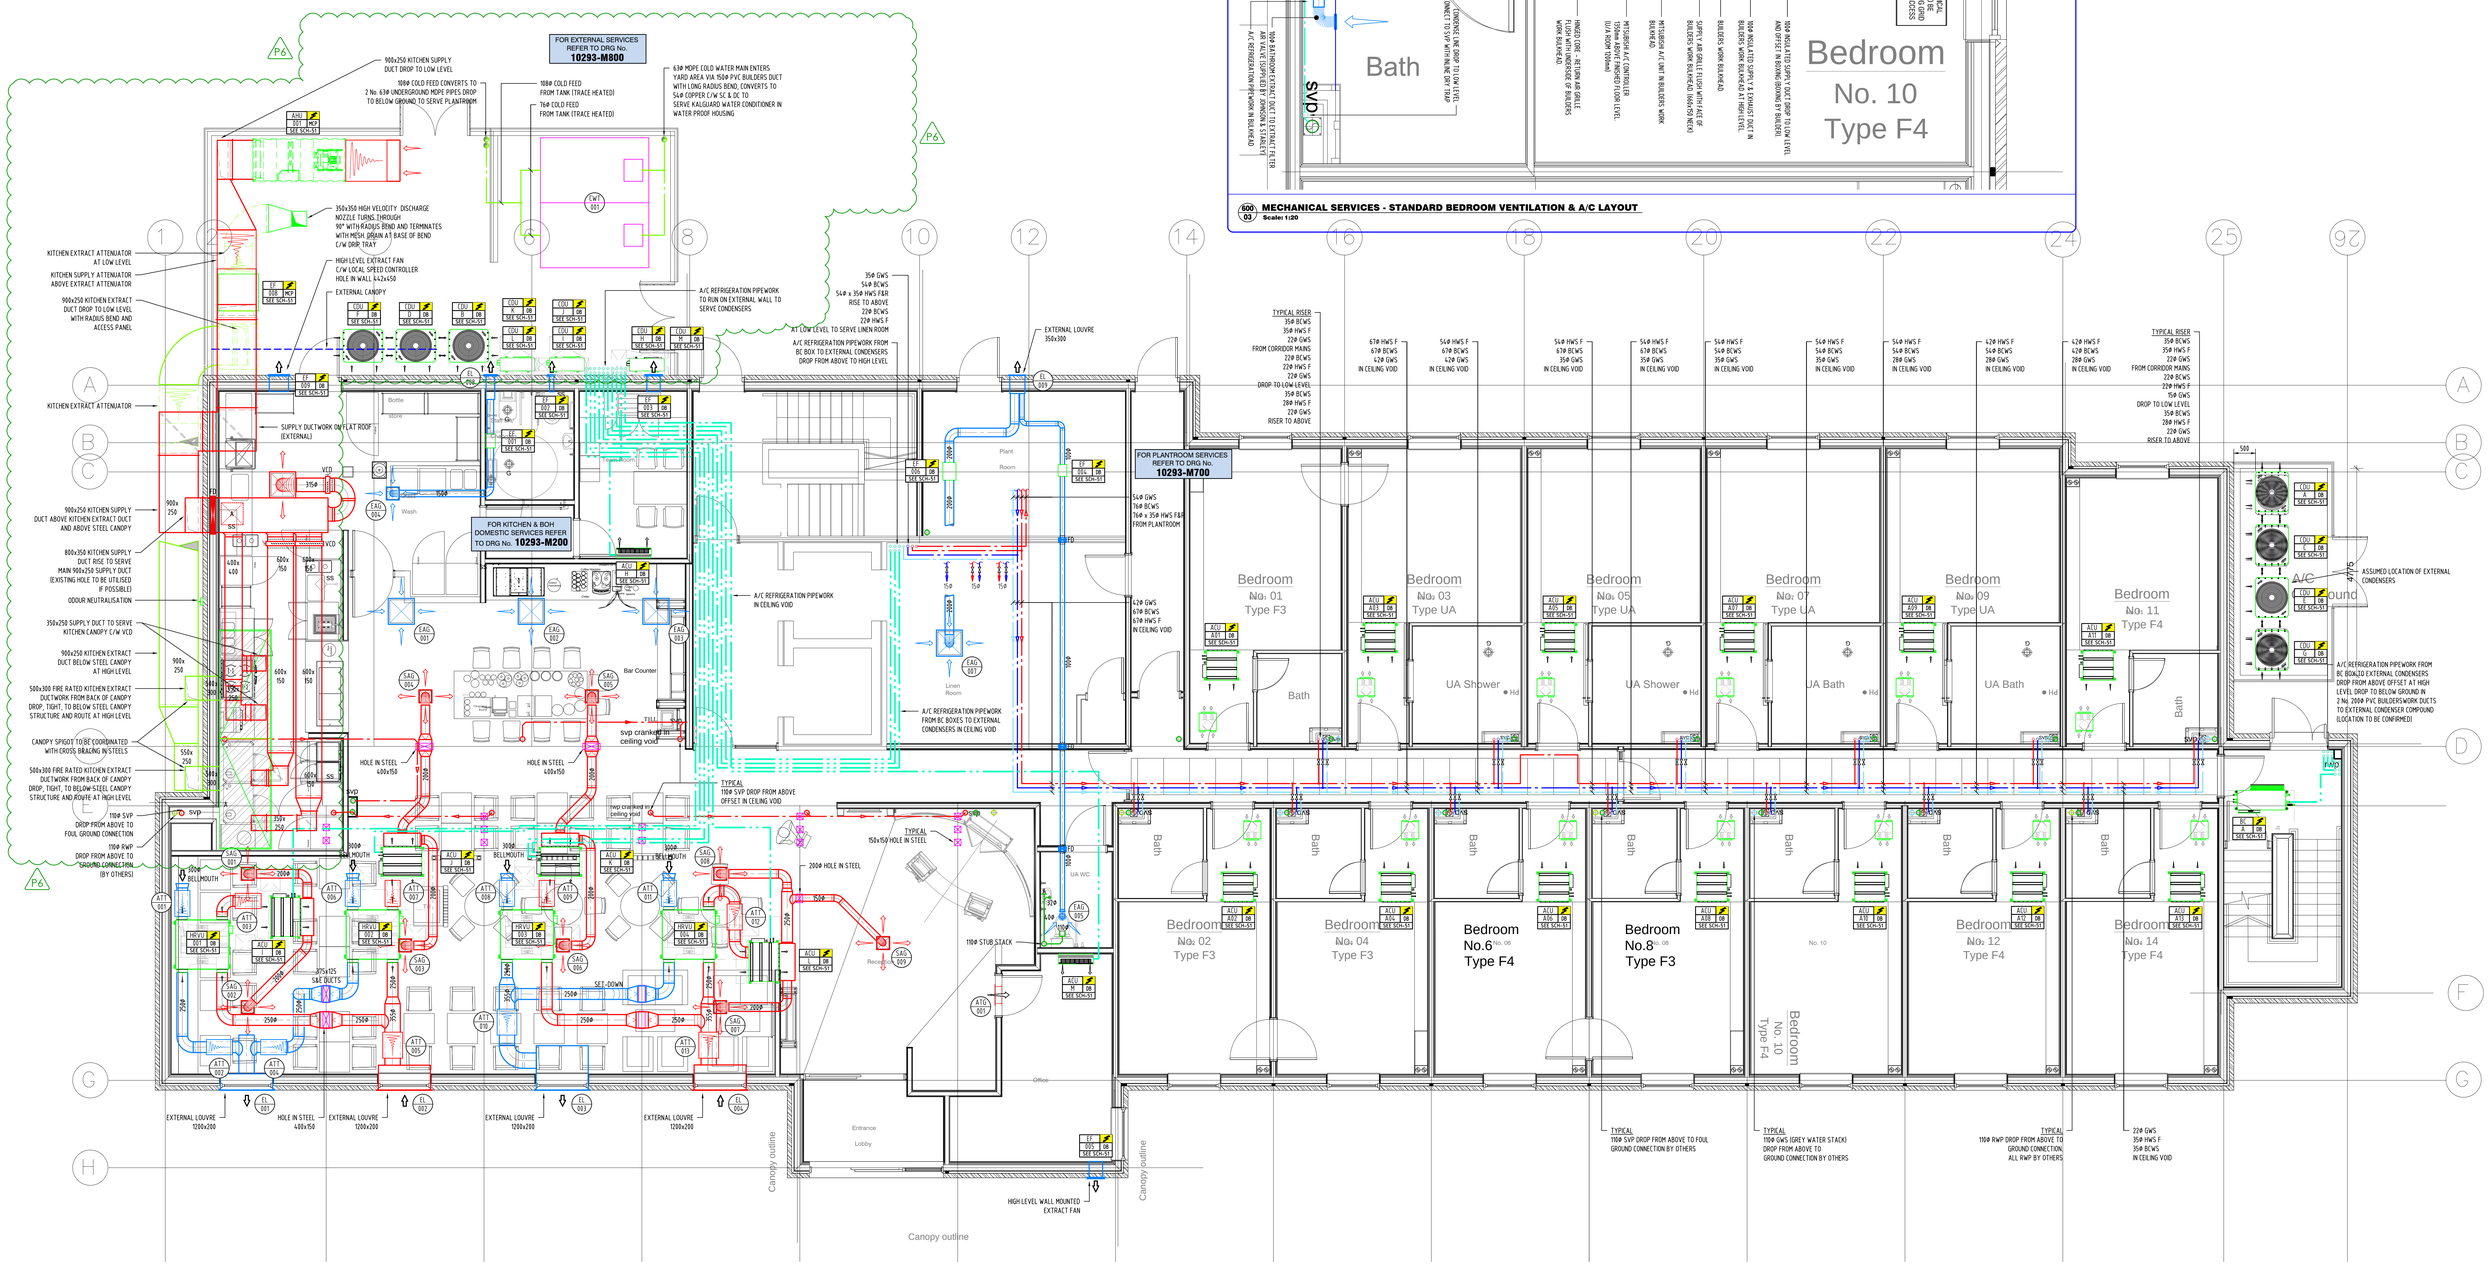

THIRD PARTY DRAWING REFERENCE	
Architect 3654-200 REV F	GA GROUND & FIRST FLOOR PLAN
Structural 13097-16 REV B	FF PLAN
Consultant	
Others	

READ IN CONJUNCTION WITH THE FOLLOWING:

Drawing Number	Drawing Title
10293-M001	MECHANICAL SERVICES STANDARD SYMBOLS AND ABBREVIATIONS
10293-M610	FIRST FLOOR LEVEL COMBINED MECHANICAL SERVICES LAYOUT
10293-M620	SECOND FLOOR LEVEL COMBINED MECHANICAL SERVICES LAYOUT
10293-M630	THIRD FLOOR LEVEL COMBINED MECHANICAL SERVICES LAYOUT

NOTES

1. ALL ABOVE GROUND DRAINAGE PIPEWORK TO BE INSTALLED IN ACCORDANCE WITH BS EN 12056-2 2000
2. ALL SOILS AND WASTES TO BE INSTALLED IN UPVC PIPEWORK (SOLVENT WELD)
3. ANY SOIL OR WASTE PIPE ABOVE 50Ø PASSING THROUGH A FLOOR OR FIRE RATED WALL IS TO BE FITTED WITH AN INTUMESCENT FIRE STOP (WRAP,COLLAR)
4. ALL UNDERGROUND DRAINAGE IS BY OTHERS
5. ALL CONNECTION/JOINT POSITIONS FROM UNDERGROUND DRAINAGE TO BE INSTALLED BY OTHERS WITH THE TOP OF THE ADAPTER BEING NO HIGHER THAN THE FINISHED FLOOR LEVEL.
6. ALL WASTES FROM WASHING MACHINES/DISH GLASS WASHERS AND ICE MACHINES WILL BE PROVIDED WITH A WASHING MACHINE STYLE STAND PIPE FOR CONNECTION BY OTHERS
7. ALL GULLEYS/FLOOR DRAINS CONNECTED TO THE UNDERGROUND DRAINAGE ARE BY OTHERS
8. ALL DUCTWORK TO BE INSTALLED IN ACCORDANCE WITH DW144.
9. ALL SHEET METAL DUCTWORK AND ASSOCIATED PARTS ARE TO BE CONSTRUCTED IN ACCORDANCE WITH HVCA DW144 FOR LOW PRESSURE SYSTEMS.
10. ALL FIRE DAMPERS TO BE INSTALLED IN ACCORDANCE WITH DW145. INDEPENDENTLY SUPPORTED
11. ALL DOMESTIC WATER SERVICES TO BE INSTALLED IN ACCORDANCE WITH BS 806.
12. ALL APPLIANCES ARE TO BE INDIVIDUALLY ISOLATED WITH SERVICE VALVE.
13. ALL DOMESTIC HOT & COLD WATER SERVICES ARE TO BE INSTALLED IN COPPER TUBE - GEBERIT MAPRESS SYSTEM (EN 1057 R250)
14. PIPELINE VALVES TO BS.5154.
15. ALL ABOVE GROUND MAINS COLD WATER VALVES (15mm TO 50mm) TO BS.1010 PART 2.
16. DRAIN DOWN FACILITY TO BE PROVIDED TO ALL LOW POINTS OF PIPEWORK SYSTEMS.
17. AIR VENTING FACILITY TO BE PROVIDED TO ALL HIGH POINTS OF PIPEWORK SYSTEMS.

GREY WATER STACK (GWS)
SOIL & VENT PIPE (SVP)
RAINWATER PIPE (RWP) (BY OTHERS)

REF	REVISION	BY/DATE
P6	AMENDED WHERE CLOUDED ISSUED FOR APPROVAL/COMMENT	LSK 06/11/15
P5	KITCHEN GIS SYSTEM & CANOPY ADDED AMENDED WHERE CLOUDED ISSUED FOR APPROVAL/COMMENT	LSK 28/10/15
P4	GWS ADDED ISSUED FOR APPROVAL/COMMENT	LSK 17/08/15
P3	AMENDED WHERE CLOUDED ISSUED FOR APPROVAL/COMMENT	LSK 03/06/15
P2	ISSUED FOR APPROVAL/COMMENT	LSK 26/06/15
P1	ISSUED FOR DISCUSSION/INFORMATION	LSK 21/04/15

Hopkins Mechanical ● Electrical Engineers
J & B Hopkins Ltd
Concorde House
Concorde Way
Segensworth North
Fareham PO15 5RL
T: 01489 564706
F: 01489 573706
www.jbhopkins.co.uk

"Where safety matters..."

DRAWN	DATE	CHECKED	SCALES	PAPER SIZE
LSK	JUNE 2015		1:50	A0

STATUS: FOR APPROVAL

CLIENT: EAT SLEEP & DRINK WHITBREAD

PROJECT: PREMIER INN
LANGSTONE ROAD, HAVANT

DRAWING TITLE: GROUND FLOOR LEVEL COMBINED MECHANICAL SERVICES LAYOUT

DRAWING NUMBER: 10293 - M 600 | P6