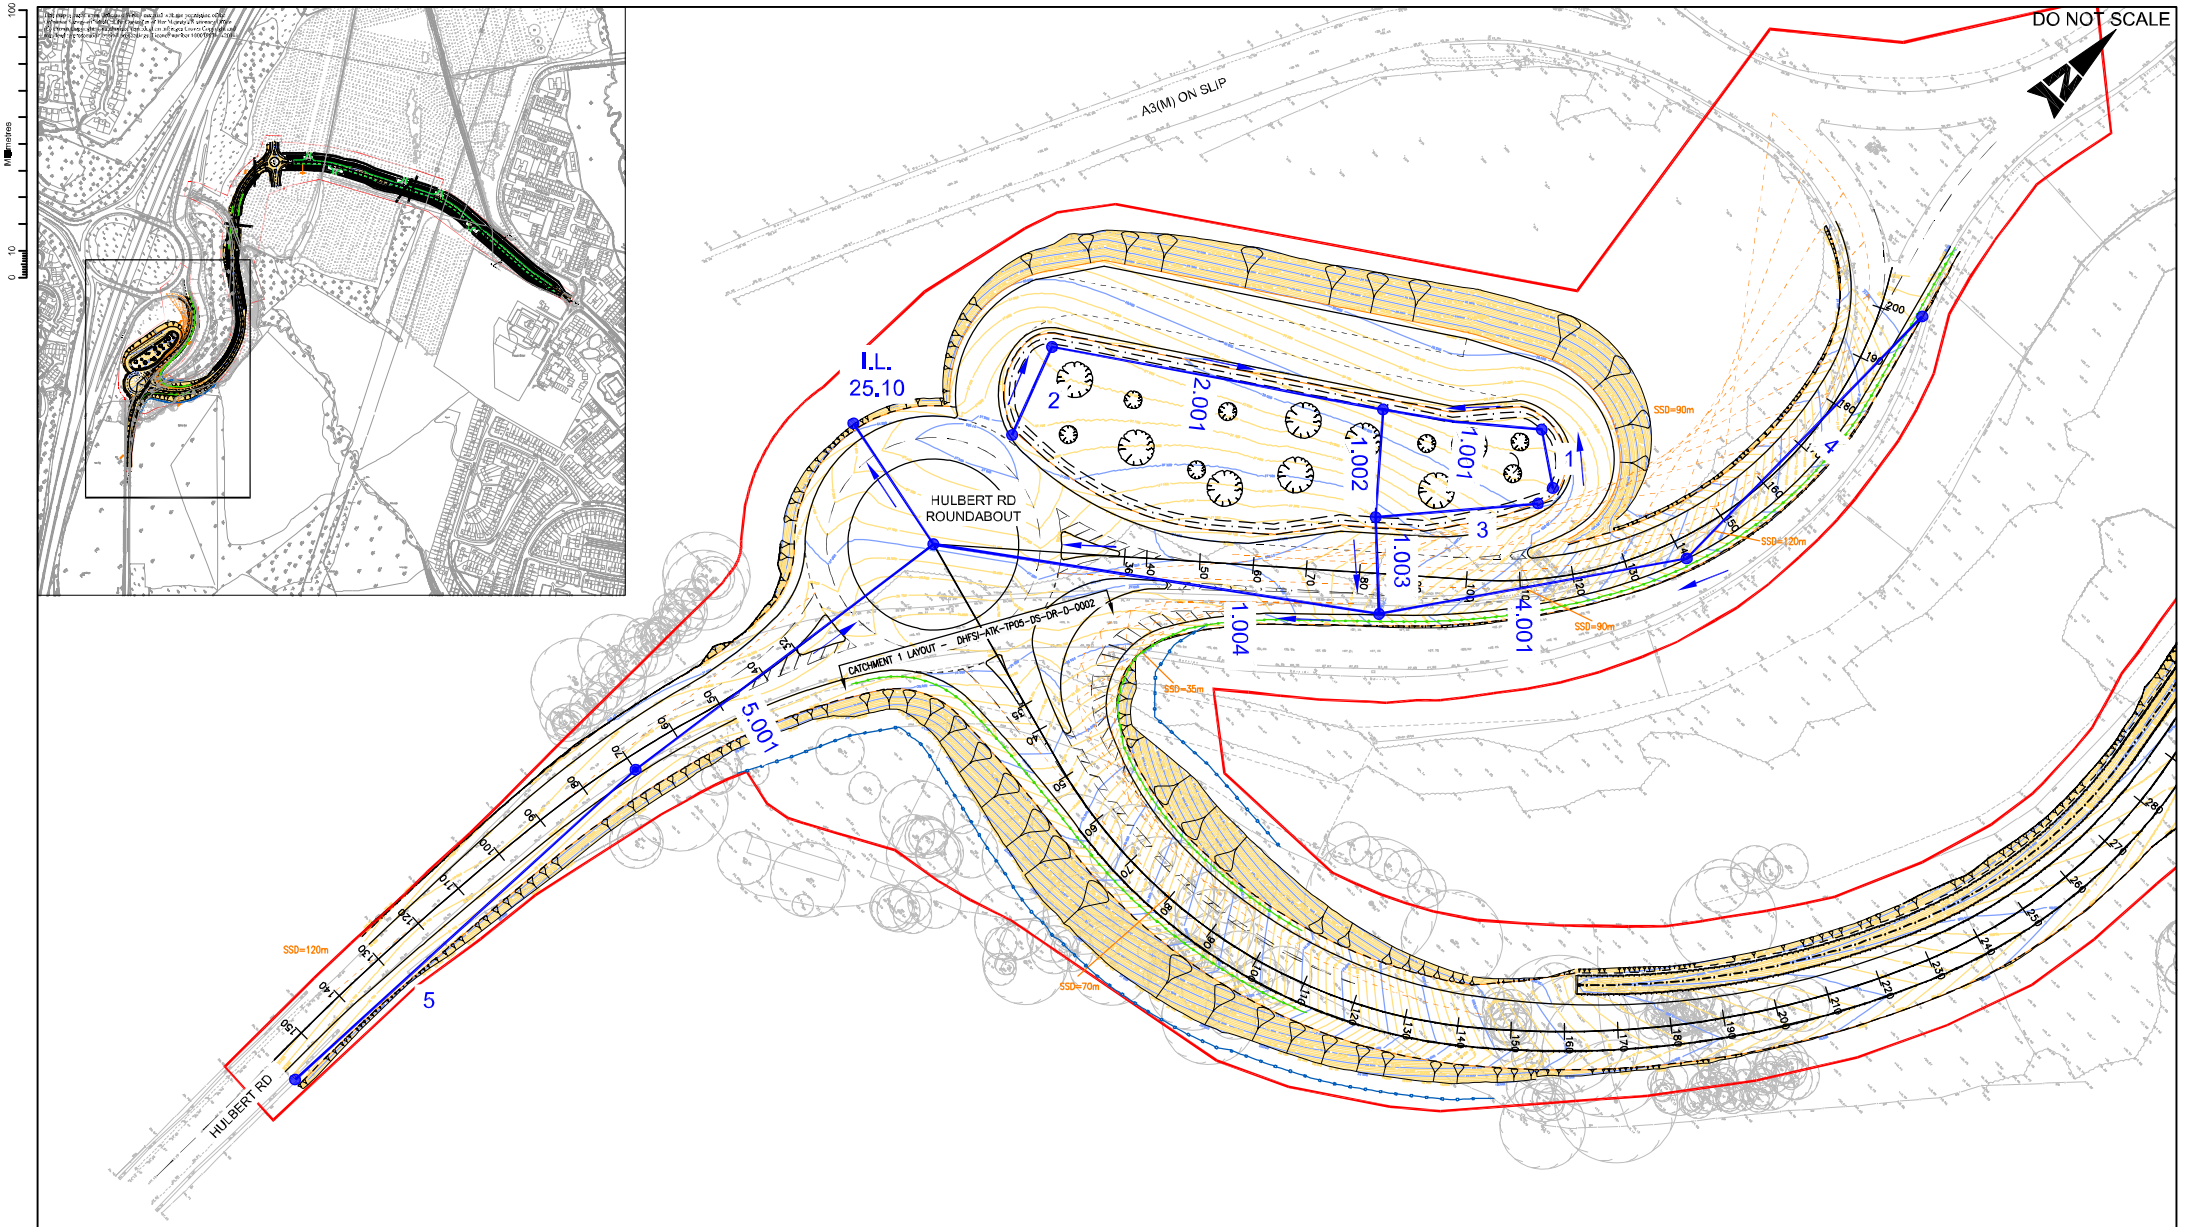


NOTES:

1. THE DRAINAGE PATHS SHOWN HAVE BEEN CHECKED IN THE MICRO-DRAINAGE ANALYSIS INCLUDED IN THE SITE INFORMATION VOLUME 5.
2. THE DRAINAGE ROUTES SHOWN ARE INDICATIVE ONLY FOR THE PURPOSE OF IDENTIFYING THE DRAINAGE NETWORKS THAT MIGHT BE FEASIBLE.
3. CONTRACTORS SHALL CARRY OUT THEIR OWN CHECKS TO CONFIRM THAT THEY PREPARE A DRAINAGE DESIGN FOR THE CONTRACT THAT COMPLIES WITH THE WORKS INFORMATION.

CATCHMENT 1

SAFETY, HEALTH AND ENVIRONMENTAL INFORMATION

In addition to the hazards/risks normally associated with the types of work detailed on this drawing, note the following:

CONSTRUCTION

NONE

MAINTENANCE/CLEANING

NONE

DECOMMISSIONING/DEMOLITION

NONE

It is assumed that all works will be carried out by a competent contractor working, where appropriate, to an approved method statement

Rev.	Date	Description	By	Chkd	Appd
P1	31.01.14	ORIGINAL ISSUE	AF	ID	WS

Drawing Status: FOR TENDER — Suitability: D2

ATKINS
Woodcote Grove
Ashley Road
Epsom
Surrey
KT18 5BW
Tel: +44 (0)1372 726140
Fax: +44 (0)1372 740055
www.atkinsglobal.com

Copyright © Atkins Limited (2014)

Client: PORTSMOUTH CITY COUNCIL

Project Title: DUNSBURY HILL FARM
NEW HIGHWAY DEVELOPMENT

Drawing Title: OUTLINE DESIGN
DRAINAGE LAYOUT
SHEET 1 OF 4

Scale	Designed	Drawn	Checked	Authorised
1:500	ID	AF	ID	WS
Original Size: A1	Date: 28/01/14	Date: 28/01/14	Date: 22/01/14	Date: 31/01/14

Drawing Number: DHFSI-ATK-TP05-DS-DR-D-0001
Revision: P1

P:\GBEMB\TP\HB\PROJECTS\5127287 - Dunsbury Hill Farm Site Investigations\04 Technical\acad\Drainage\DHFSI-ATK-TP05-DS-DR-D-0001-0004.dwg