

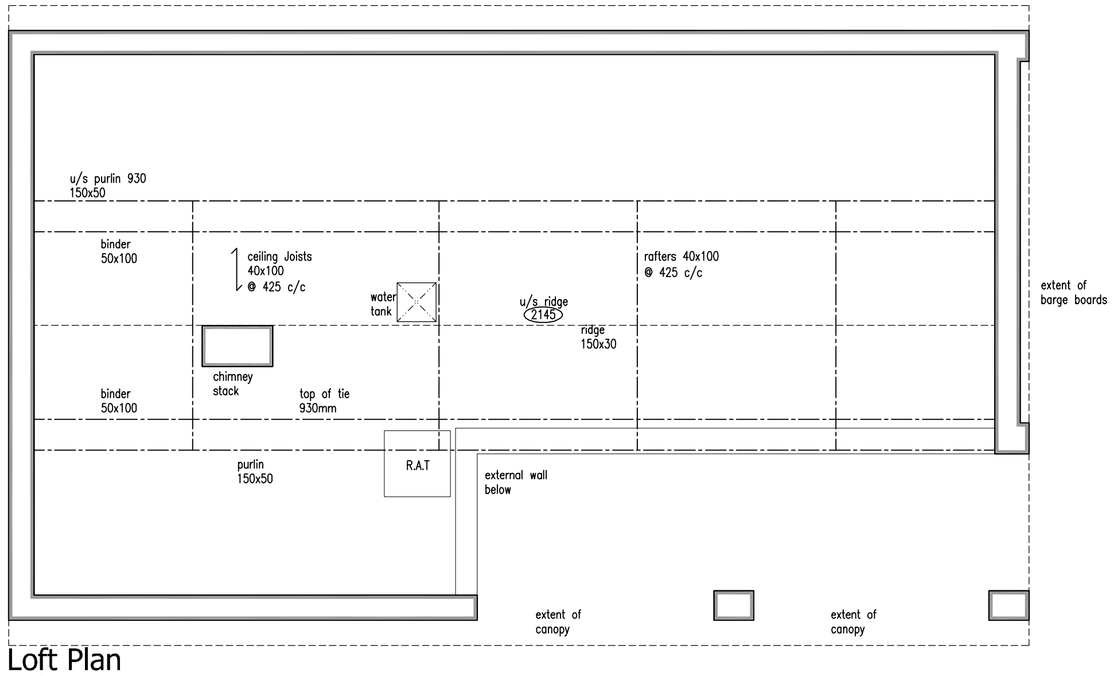



Loft Plan
Scale 1:50

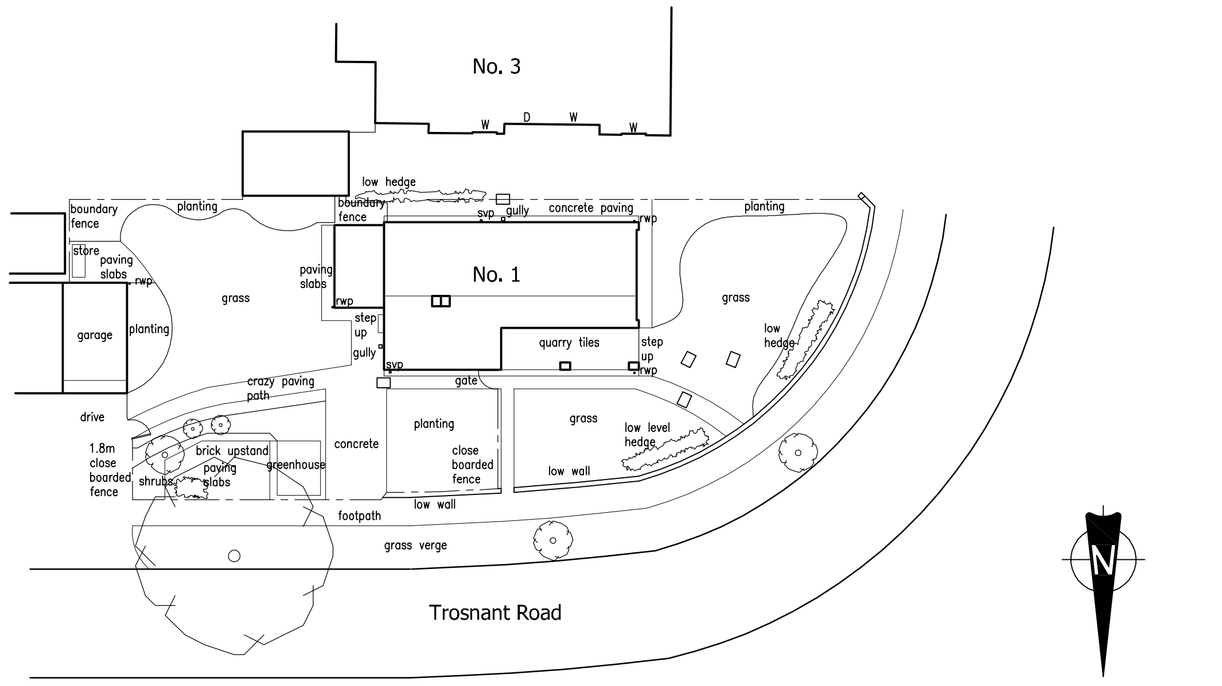

Site Plan
Scale 1:200

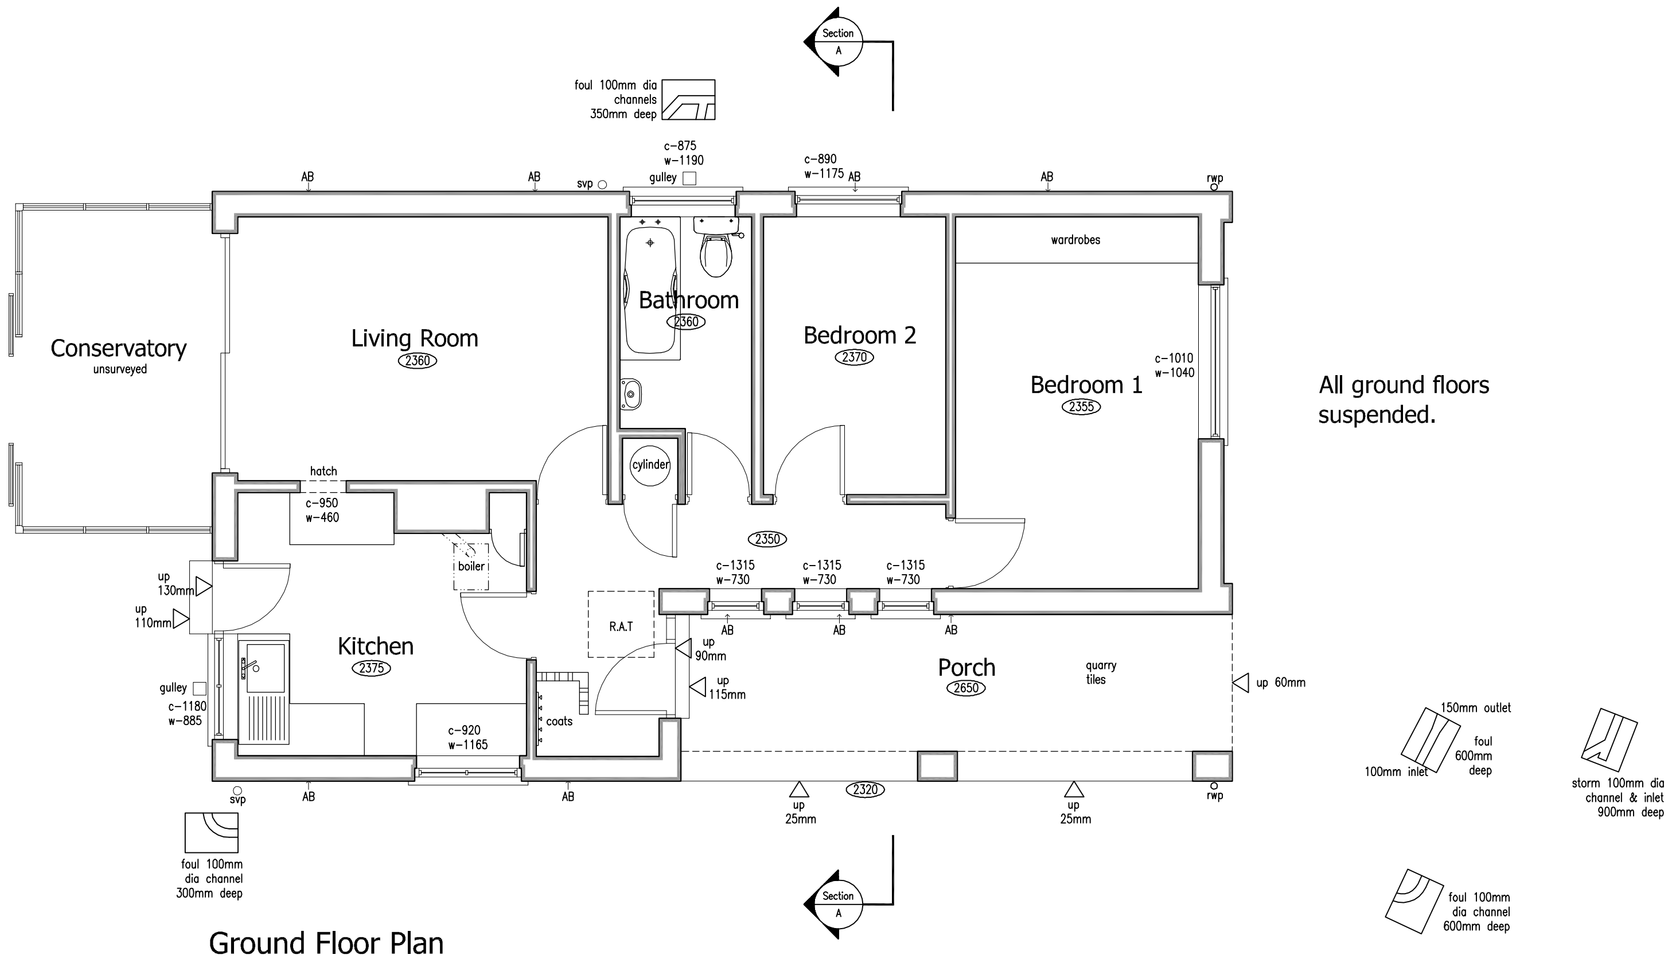

Ground Floor Plan
Scale 1:50

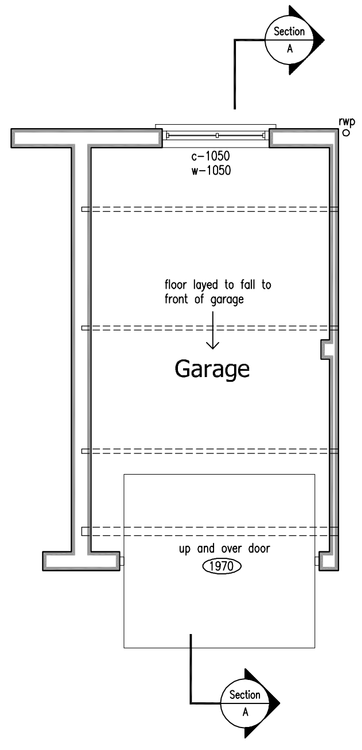

Garage Floor Plan
Scale 1:50


EXISTING DETAILS
1 TROSNANT ROAD ~ HAVANT ~ HAMPSHIRE

1:200 Metres 0 4 8 12

1:50 Metres 0 1 2 3

Revisions :

Figured dimensions must be taken in preference to scaled dimensions and any discrepancies are to be referred to David Granger Architectural Design Limited. Contractors, subcontractors and suppliers must verify all dimensions on site before commencing any work or making any workshop drawings. All drawings are copyright of David Granger Architectural Design Limited. Ordnance Survey Data © Crown Copyright, All rights reserved. Licence No. AR100020449. Landmark Ref. LIG0816

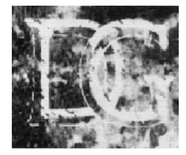

DAVID GRANGER
Architectural Design Limited
The Old Dairy, Mill St., Packington,
Ashby-de-la-Zouch, Leics. LE65 1WN
Tel: 01530 560939 Fax: 01530 560115
www.davidgrangerdesign.com
Company Reg. No. 5068912

Project
Proposed Extensions & Alterations

1 Trosnant Road, Havant
Hampshire

Drawing Title
Existing Details
Sheet 1 of 2

Client
Mr & Mrs T. Goodman

Drawing No.
14.3044.01

Date	Scale (A1 Size)
October 2014	As Shown
Drawn by	Checked by
JS	SF