
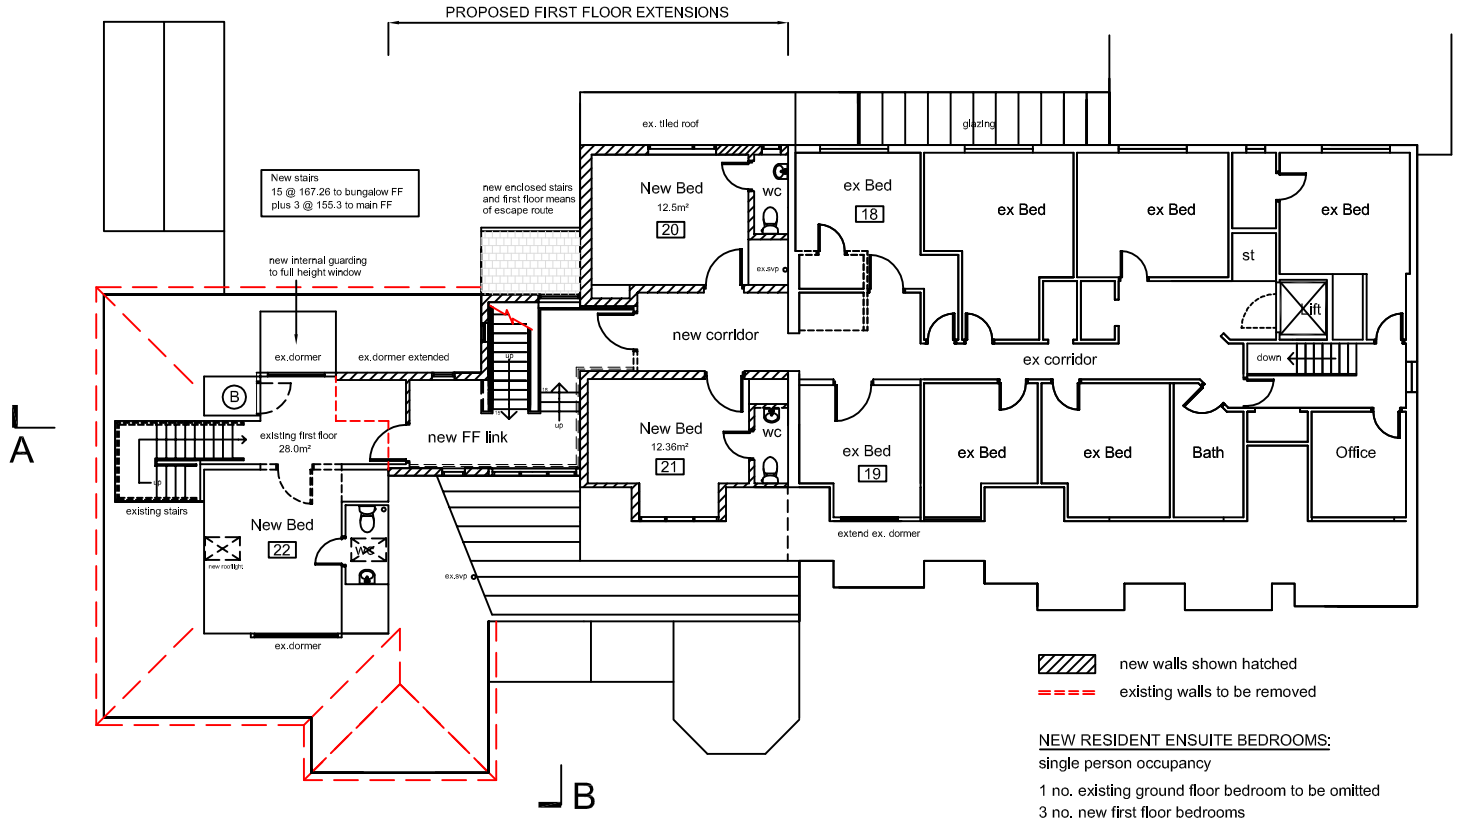


FIRST FLOOR PLAN 1:200

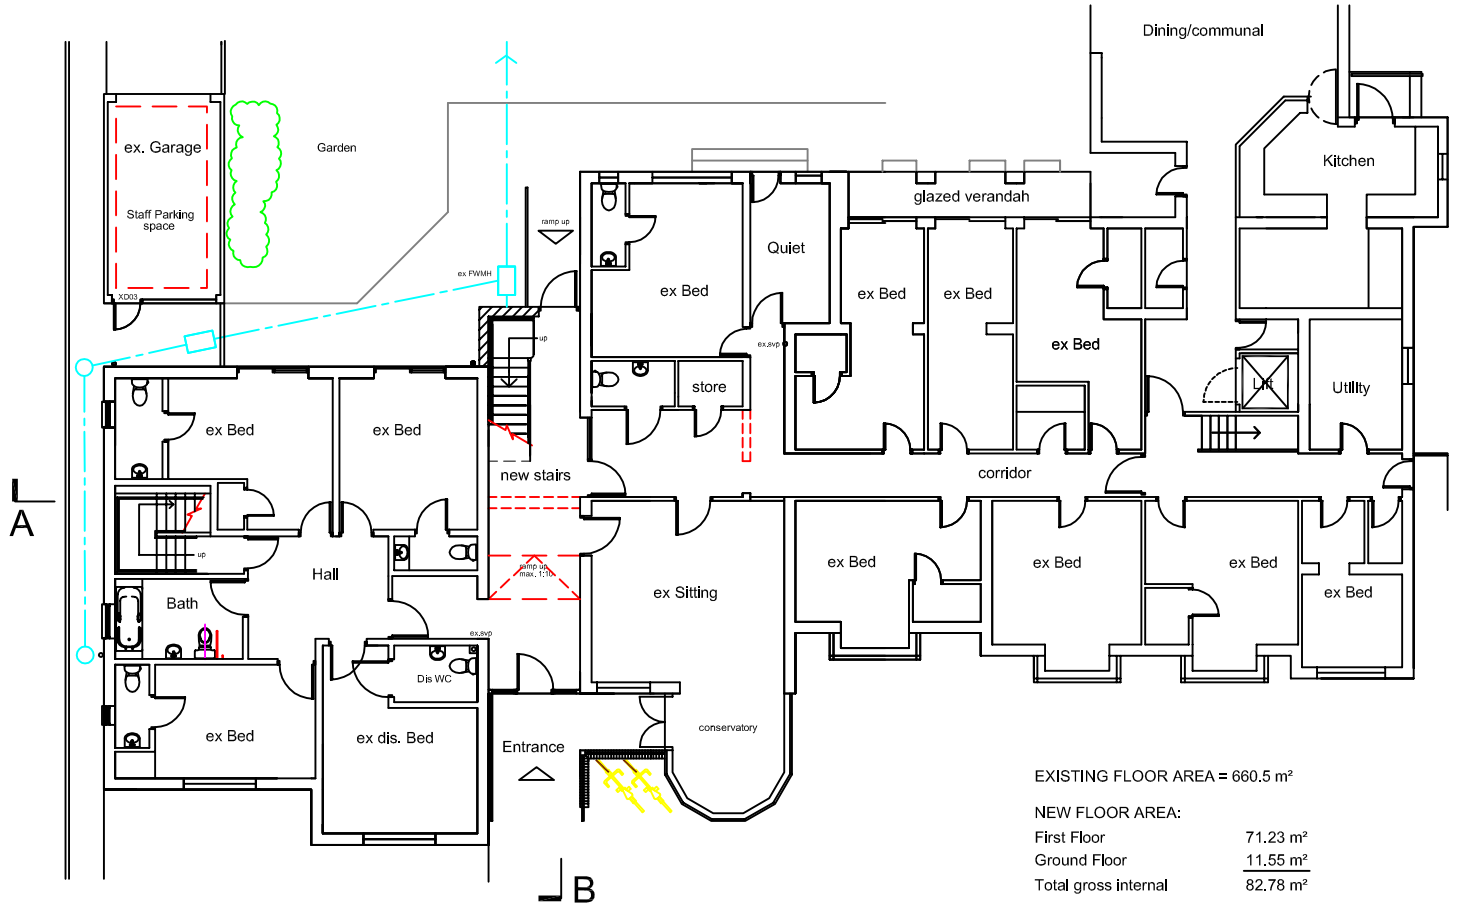

GROUND FLOOR PLAN 1:200


EXISTING FLOOR AREA = 660.5 m²

NEW FLOOR AREA:

First Floor	71.23 m²
Ground Floor	11.55 m²
Total gross internal	82.78 m²

TOTAL PROPOSED NEW FLOOR AREA = 743.28 m²

LOFT BEDROOM CONVERSION: 28.0 m²

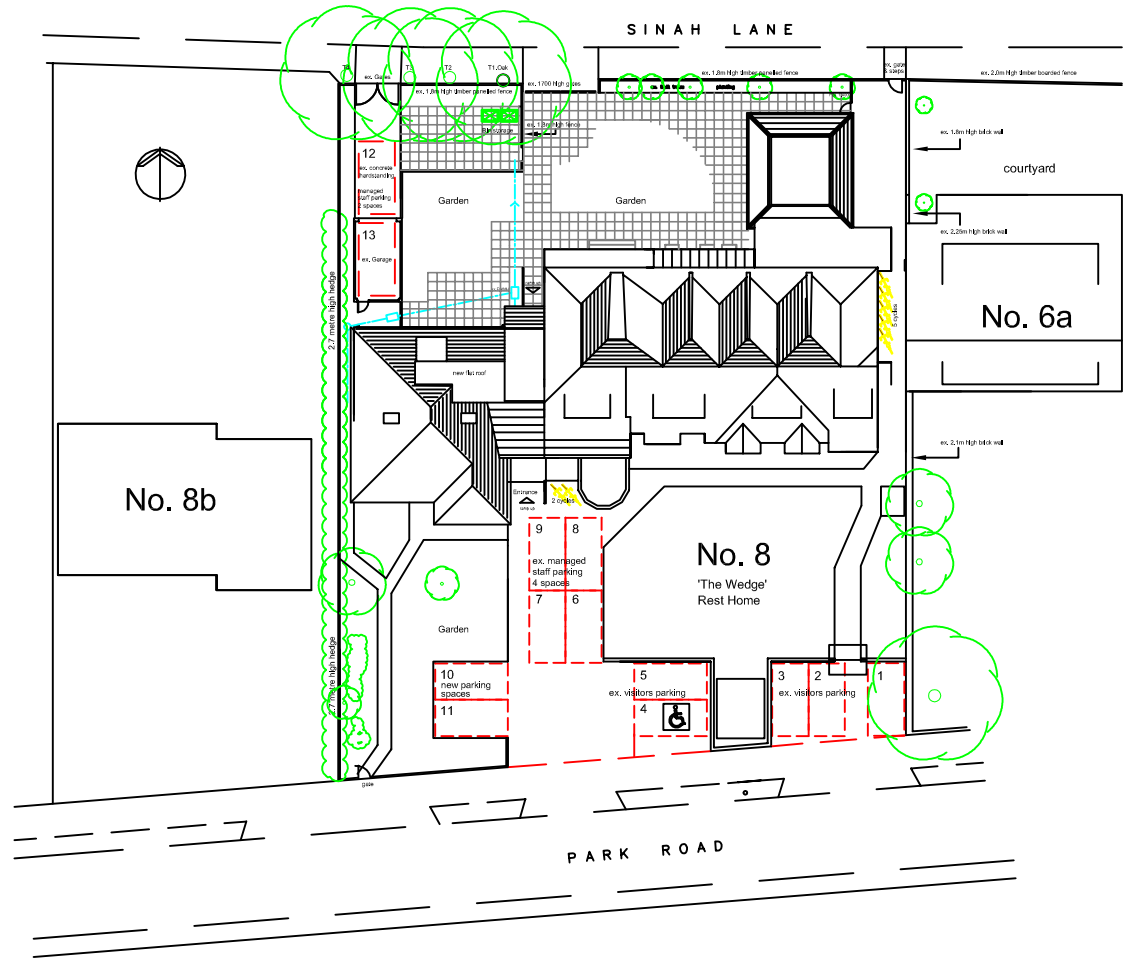


PROPOSED SITE & ROOF PLAN 1:500

Area of Site = 0.2 hectares



SECTION A-A 1:200

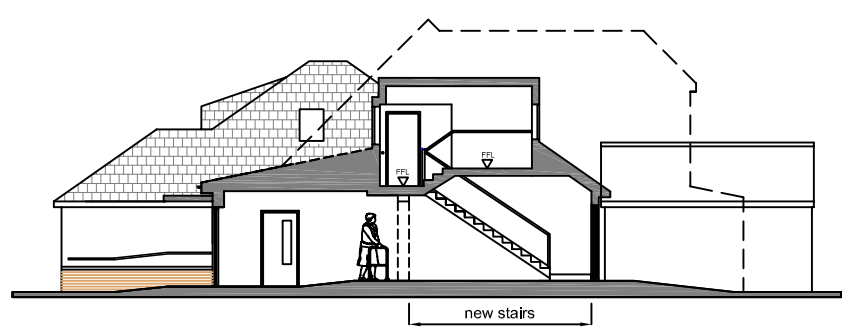

SECTION B-B 1:200

Proposed Alterations at 8 Park Road, Hayling Island

0 1 2 3 4 5

Metres 1:200

CHRIS.RUSSELL
ARCHITECTURAL CONSULTANT
M: 07958 548597 E: christrussell@outlook.com

DETAIL Proposed GA Plans

SCALE 1:200 1:500 SHEET A3

DATE October 2015

DRAWING NO 15/010/02

© This drawing is copyright and must not be reproduced copied or handed to a third party without written consent