Scurr Architects
83 Southdown Road
Harpenden
Hertfordshire
AL5 1PP
T. 01582 760999
email: scurr@scurr.co.uk
www.scurr.co.uk
architects ■ designers ■ project managers

Notes:
All drawings to be read in conjunction with all other drawings as noted on issue sheet.

See drawing number 6449-PL-005 for section A-A.

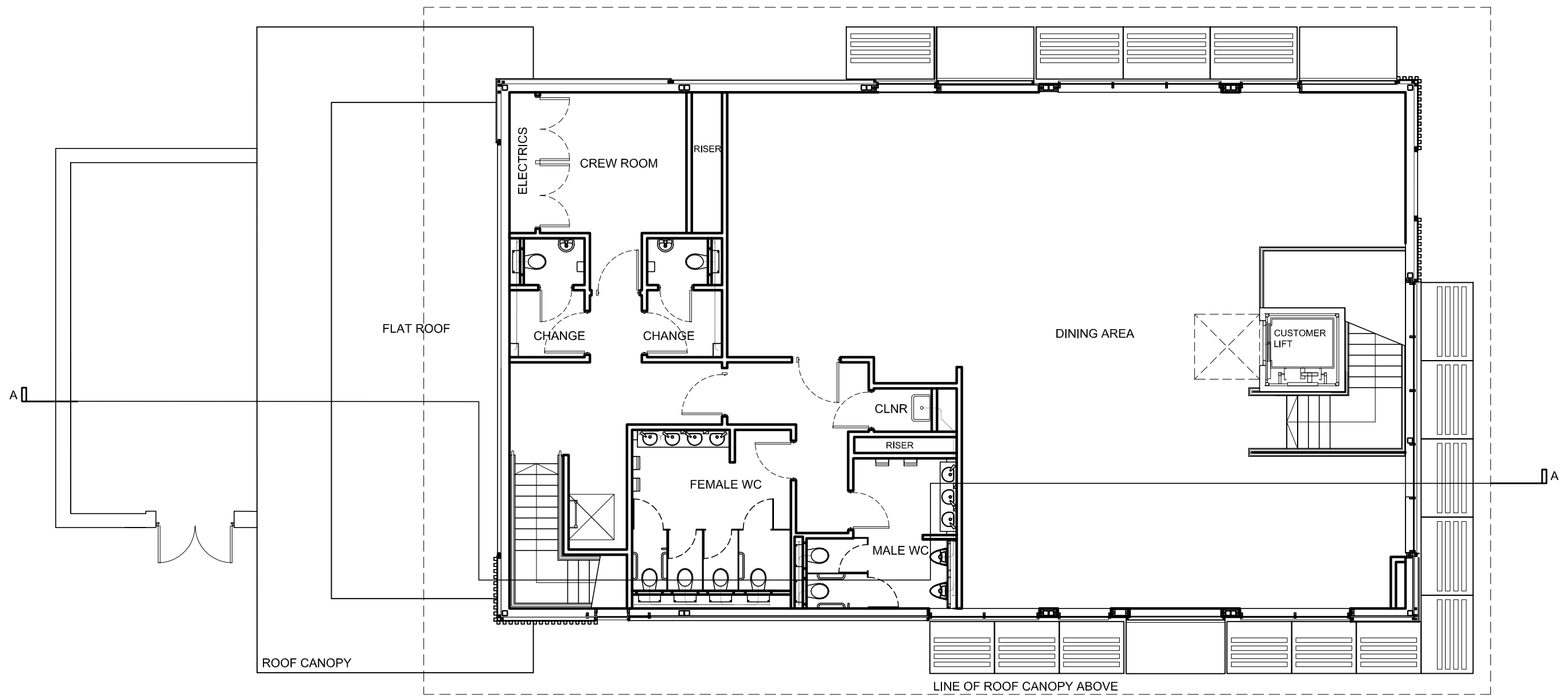

FIRST FLOOR PLAN

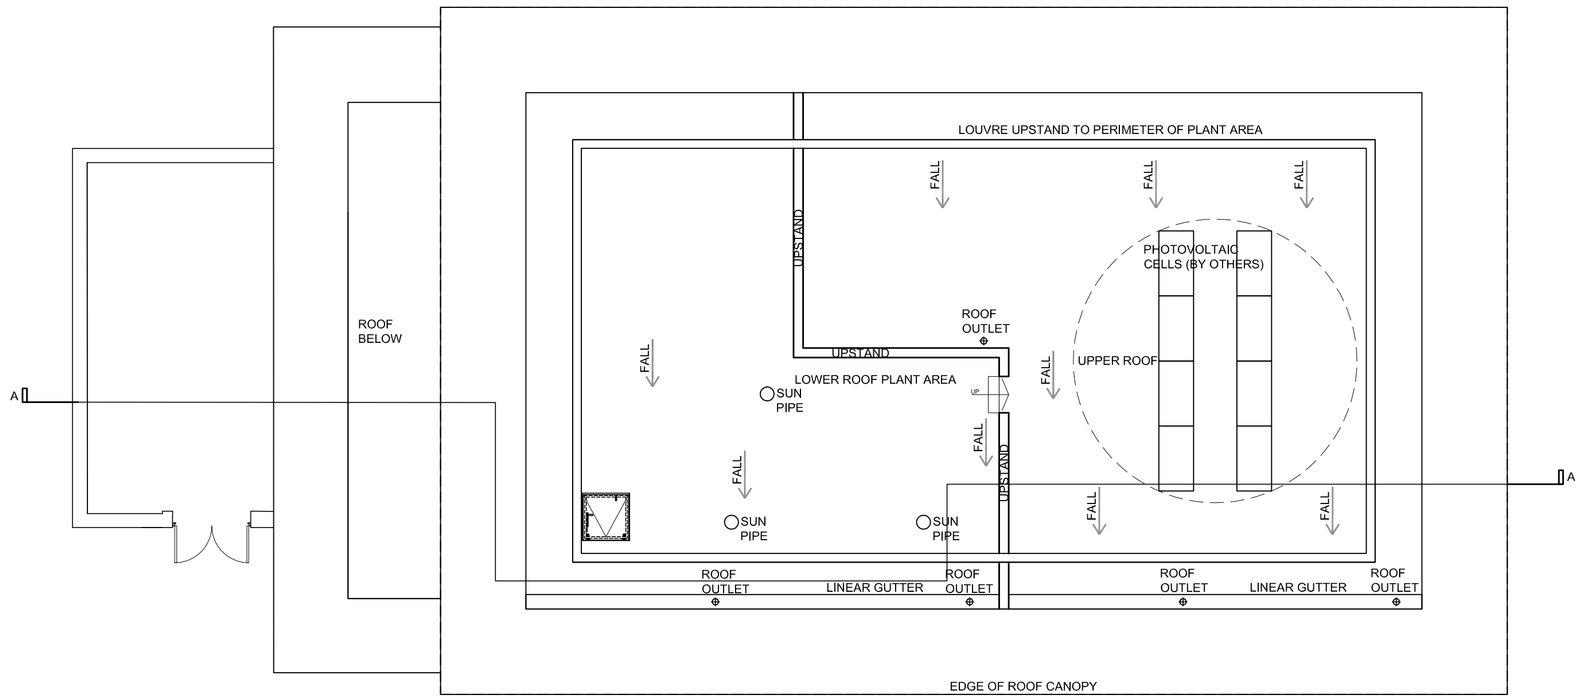

ROOF PLAN

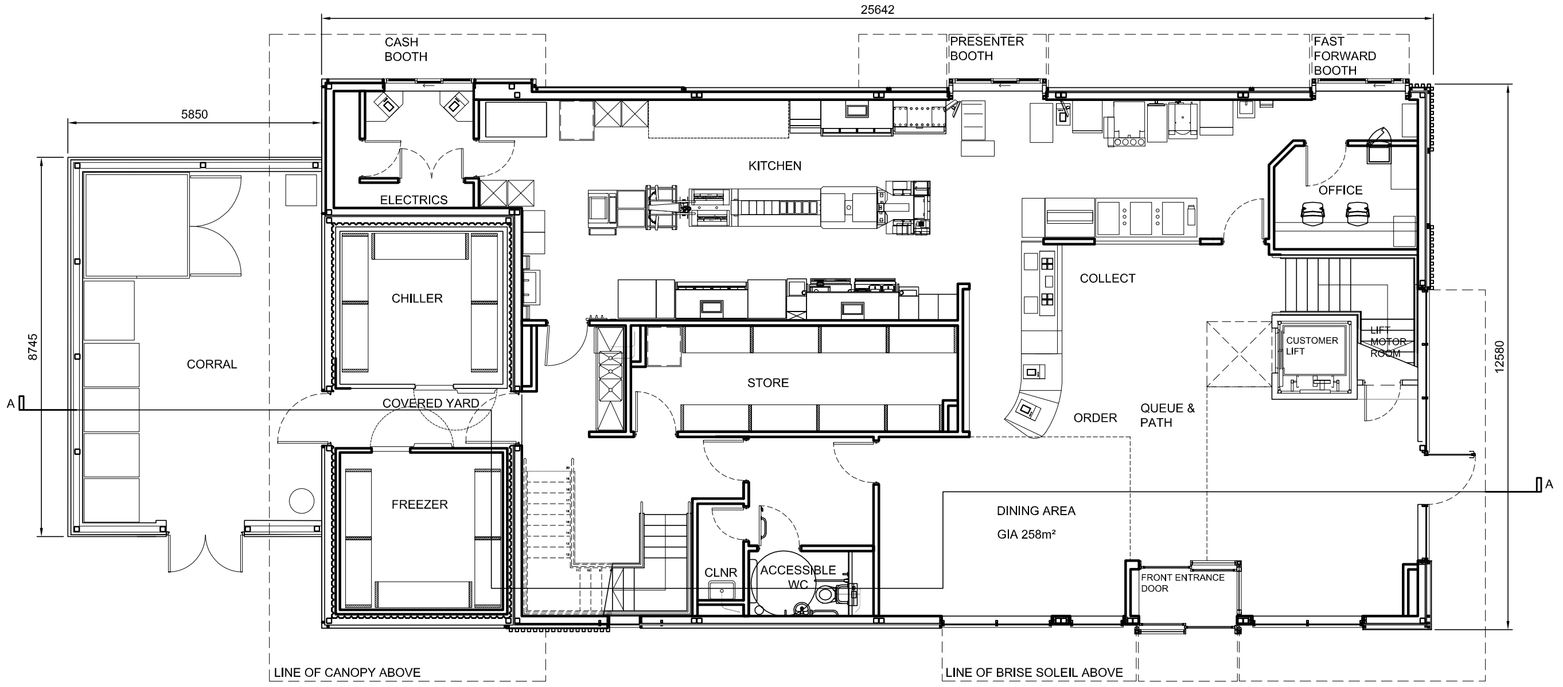

GROUND FLOOR PLAN

REV.	DATE.	DRAWING REVISIONS.	BY.	CHECKED
B	12.06.2015	Corral Layout Amended.	TA	JK
A	13.05.2015	Updated to latest developer layout.	JK	-

GENERAL NOTES:
All works are to be undertaken in accordance with the Building Regulations and current British Standards.
All proprietary materials and products are to be used strictly in accordance with the manufacturer's recommendations.
All dimensions to be checked on site prior to construction.
All risks assessed to comply with the designer's responsibility under the Construction (Design Management) Regulations 2007.

PROPOSED DEVELOPMENT AT
Elettra Avenue
WATERLOOVILLE

STORE No :-
8212

ON BEHALF OF :-
McDonald's Restaurants Ltd

DRAWING TITLE :-
Proposed Ground Floor, First Floor and Roof Plans

D0160

DRAWN BY	CHECKED BY	DRAWING No.	REV No.
BV	JK	6449-PL-006	B
SCALE & SIZE 1:100@A1	DATE Aprill 2015		

Scurr Architects
83 Southdown Road
Harpenden
Hertfordshire
AL5 1PP
T. 01582 760999
email: scurr@scurr.co.uk
www.scurr.co.uk
architects ■ designers ■ project managers

© Copyright McDonald's Restaurants & Scurr Architects