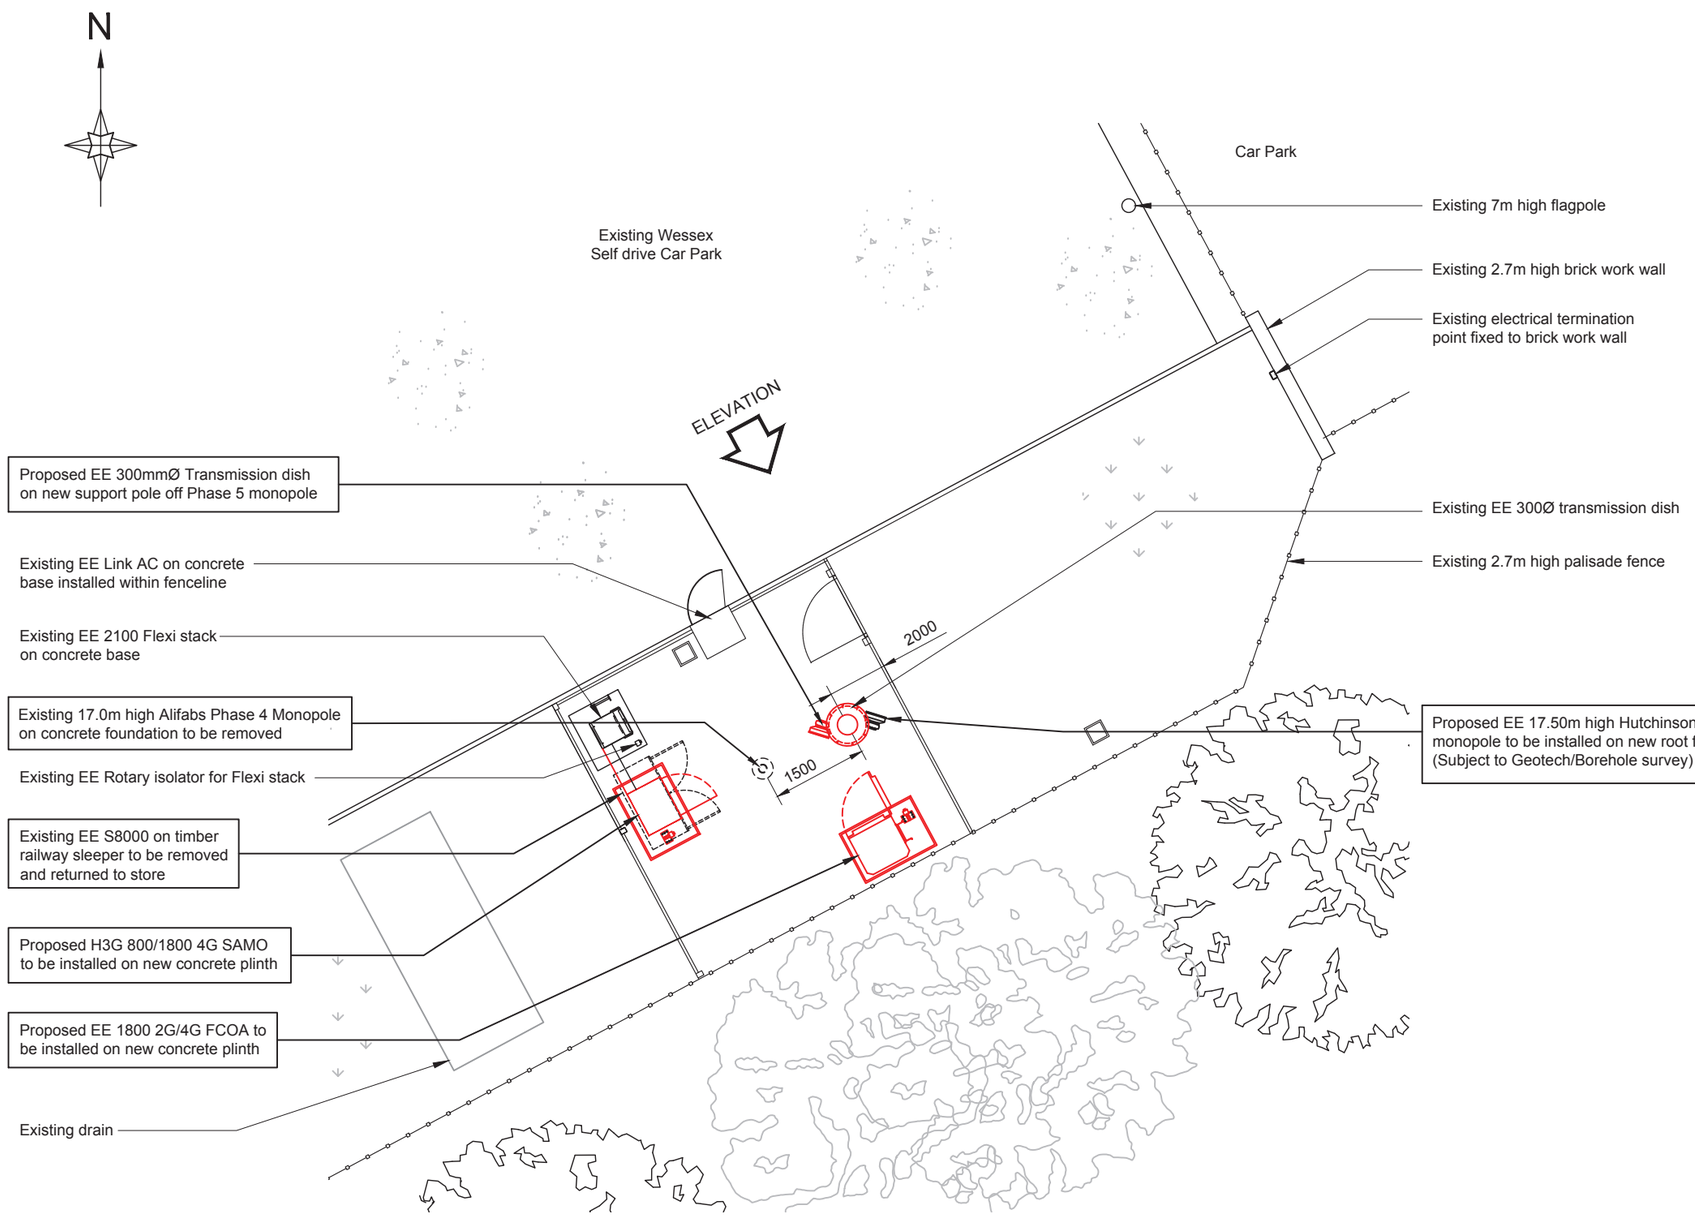


# SITE PLAN

SCALE 1:100

## NOTES:

1. DO NOT SCALE.
2. ALL DIMENSIONS IN MM UNLESS OTHERWISE NOTED.
3. THIS DRAWING TO BE READ IN CONJUNCTION WITH: EE/55905/A3/GA/WT- 02, 03, 04, 05, 06, 07 & 08 INCLUSIVE & THE LATEST SITE ICNIRP CERTIFICATE.
4. THESE DRAWINGS COMPLY WITH EE / MBNL STANDARD ICNIRP DESIGN RD 10102 / GDSDD008 v6.0 ICNIRP compliance Certification
5. PROPOSALS SHOWN BOXED.

DESIGN STATEMENT - RESIDUAL RISK:

No reportable or out of the ordinary risks found associated with this Site & Design.

All persons to be trained and competent for the task they are undertaking on site.

Any relevant RA or H&S information should be read prior entering the Site / Location. - Additional hazards can be found on Sitenet.

A "Dynamic Risk Assessment" should be taken by each person attending site.

Any "Unusual" residual risks found should be reported and put in writing & copied / submitted to the relevant Project Manager.

In the event of an incident refer to "HS001 MBNL Cell Site H&S Management Processes" this document should be read and understood by persons attending site.

DECLARATION

***"A desktop review of the existing structure/s has been undertaken by Waldon Telecom. The proposed total equipment load on the existing structure/s is equal to - or less than - the maximum designated load case. There is no evidence of serious corrosion or fatigue on the structure that could be determined from a ground level visual inspection at the time of the survey however Waldon Telecom are not responsible for any substandard or incorrectly torqued fittings/fixings/corrosion that could not be reasonably viewed and documented at the time of the survey."***

DEPENDENCY

| | |
|---|---|
| Asbestos | Report Required-Requested |
| Building Regulations | N/A |
| Fixit Form | N/A |
| Global Design Check | N/A |
| ICNIRP Conformity | Complies to GSD008 With Control |
| Underground Services | N/A |
| Structural Check | Completed by GDC |

Nomination Discrepancy

- Nomination states 17.0m mid point of antennas, top height of Phase 5 Hutchinson monopole is 17.5m. Mid point of proposed antennas are actually 16.40m.

Nomination reference: Nomination_55905_(2014-09-30)_NOK

A3 SHEET SCALE 1:1

5cm 4cm 3cm 2cm 1cm 0cm


waldon

WALDON TELECOM
PHOENIX HOUSE
PYRFORD ROAD
WEST BYFLEET
SURREY
KT14 6RA

TEL : 01932 411011
FAX : 01932 411012


| ISS. | Rev Type | DESCRIPTION | Revd | Date | Appd | Date |
|---|---|---|---|---|---|---|
| A | 55905 | ISSUED FOR PLANNING | ST | 02/03/2016 | FD | 02/03/2016 |

| DRAWN | ST | CHECKED | FD | APPROVED | FD |
|---|---|---|---|---|---|
| DATE | 02/03/2016 | DATE | 02/03/2016 | DATE | 02/03/2016 |

SCALE: As Shown

| | | | |
|---|---|---|---|
| SITE No. 55905 | SITE NAME WESSEX SELF DRIVE | | |
| SITE No. HVT043 | TITLE SITE PLAN | | |
| ADDRESS THE DEPOT FULFLOOD ROAD HAVANT HAMPSHIRE | | | |
| POST CODE PO9 5AX | DRAWING No. EE/55905/A3/GA/WT-01 | ISSUE A | |

MBNL nsn


EE
TRIDENT PLACE
MOSQUITO WAY
HATFIELD
HERTFORDSHIRE
AL10 9BW

TEL 01707 315000
FAX 01707 319001