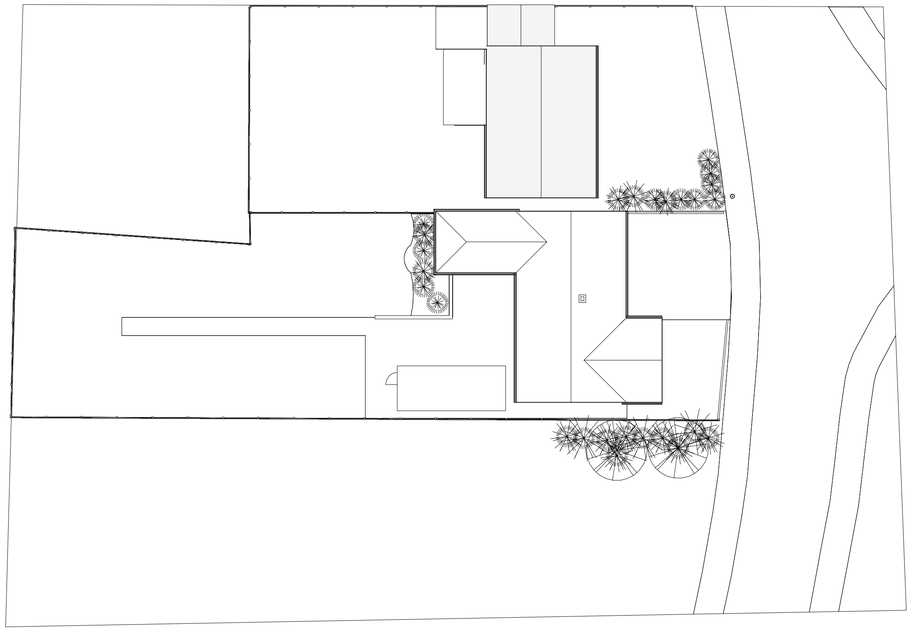

Site/Roof/Boundary treatment 1:200 at A1

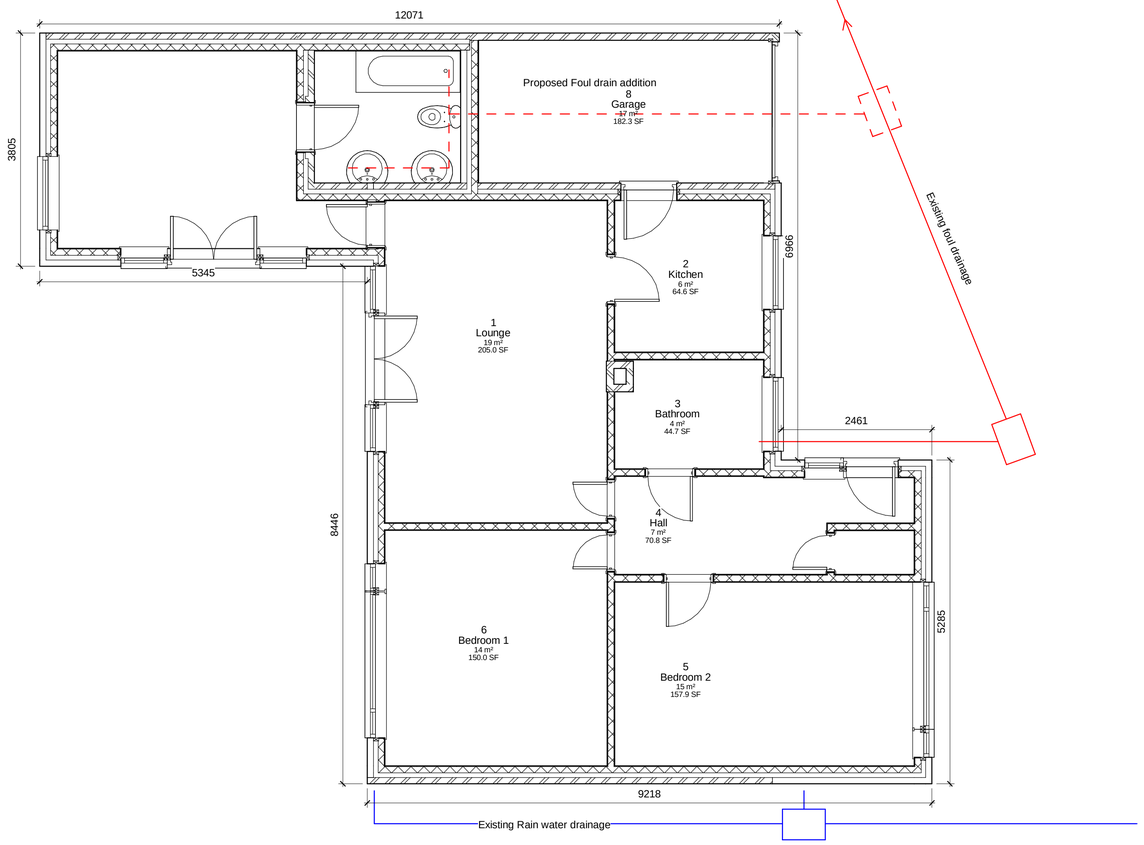

Ground Floor Plan Scale 1:50 at A1

Purchased from Press to Print
Waterlooville Serial No 001067455

Level Survey
This site is flat hence no level survey has been provided

Flood Risk
This site does not fall in a flood risk area hence no flood risk assesment has been provided

Tree Survey
This proposal has no impact on trees hence a tree survey has not been provided

Parking Provision
This site currently has one parking space and a garage this will be increased to two spaces and a garage even though no additional bedrooms are created by the proposal

Boundary Treatment
The boundaries are made up of 1.8m timber panel fences and hedging to various heights between 1.5m and 2.5m no changes to the boundaries are proposed

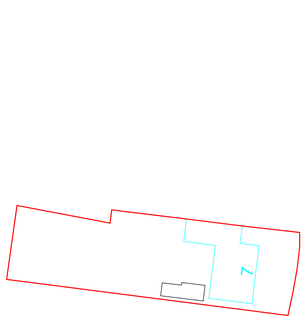

Site Map 1:500 at A1

Location Map 1:1000 at A1

IJ Murray Associates

www.ijma.co.uk

IJ Murray Associates
173 Havant Road
Hayling Island
Hampshire
PO11 0LF
Phone 02392469004
Mob 07779 246915
e-mail ian@ijma.co.uk

These drawings are for planning and building regulation purposes only and are not for construction. All dimensions should be checked on site before work commences

These Drawings are the property of IJ Murray Associates (part of Clanfield Media Ltd) and should not be reproduced or used in any way without the permission of a Director of Clanfield Media Ltd

No.	Description	Date

Mr / Mrs Knight
7 Fernhurst Close HI

Proposed Plans

Project number	Project Number
Date	Issue Date
Drawn by	Author
Checked by	Checker

A104 Rev 1

Scale	As indicated

19/12/2014 11:56:56