
copyright: this drawing is the copyright of tyrrell dowinton associates and may not be reproduced without their permission in writing
note: it is the contractors reponsibility to check all dimensions and levels on site and report all discrepencies immediately to the architect the contractor should not scale off the drawings under any circumstance

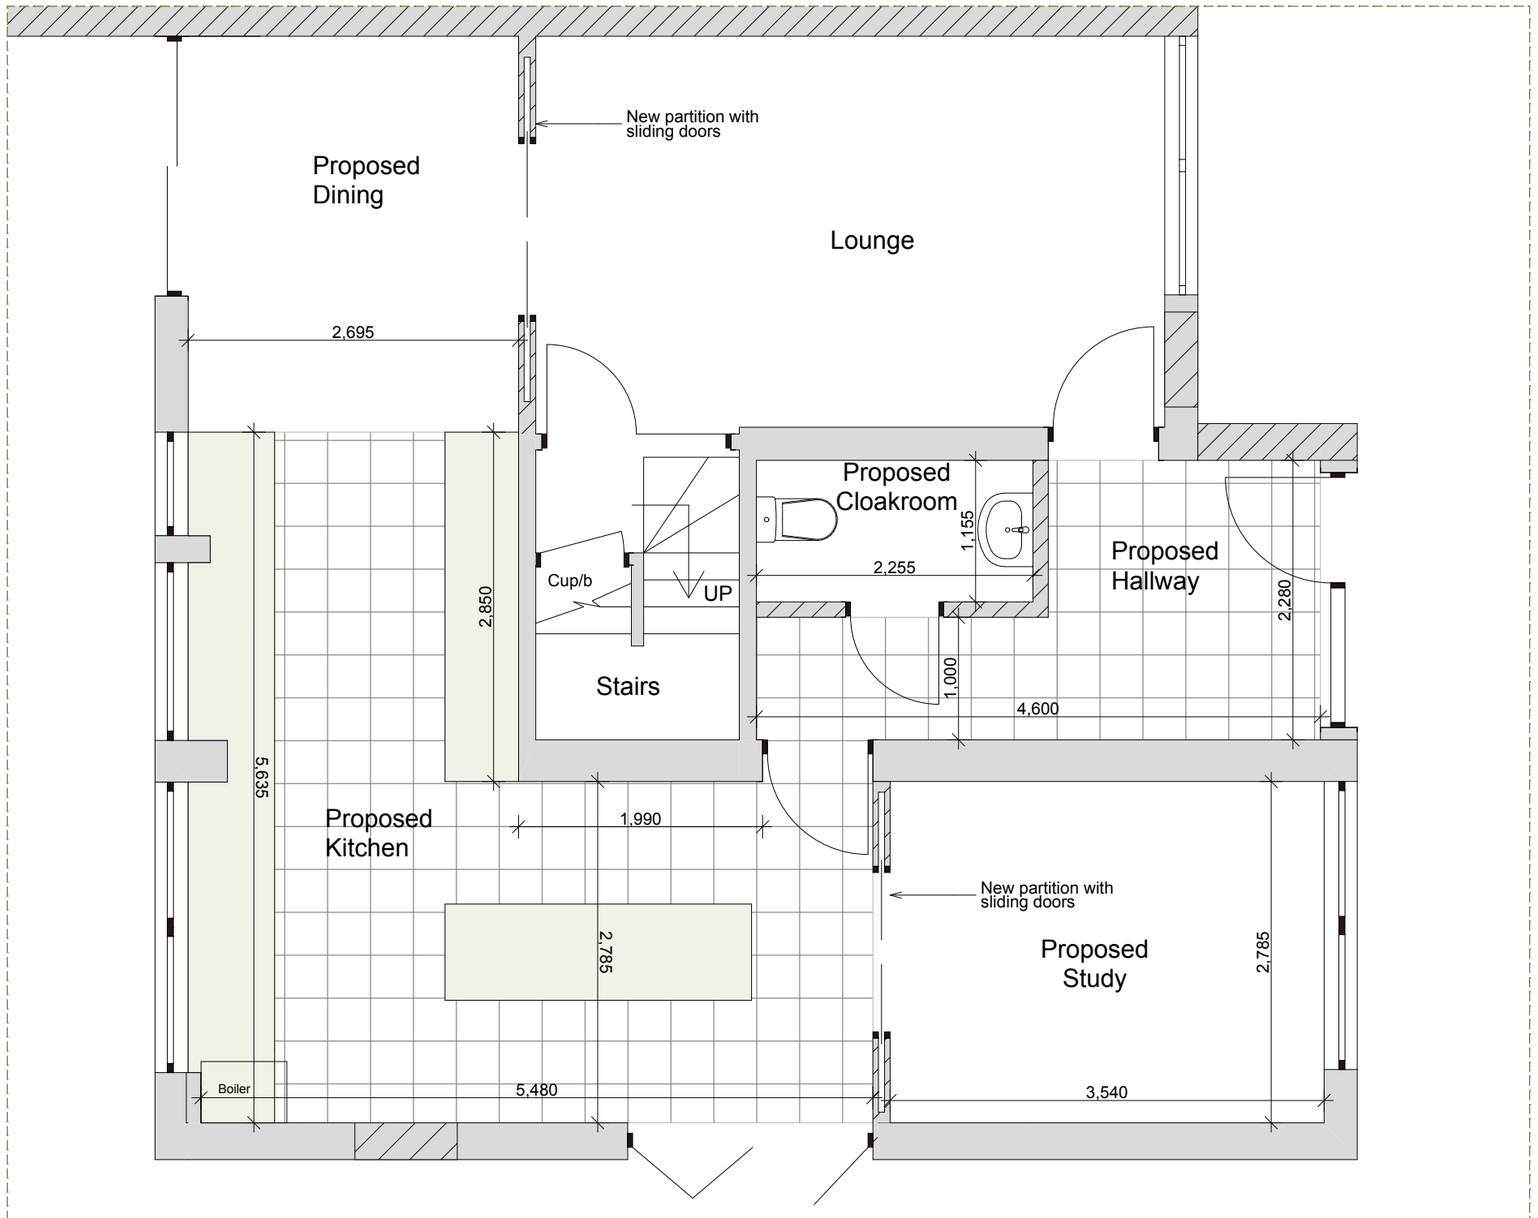

0 1 2

scale 1:50 (in meters)

Proposed Ground Floor Plan — Scale 1:50

TYRRELL DOWINTON ASSOCIATES
CHARTERED ARCHITECTS
12 High Street,
Lyndhurst,
Hampshire,
S043 7BD
T 023 8028 3343
W www.tda.gg
E amaclean@tda.gg
RIBA Chartered Practice

rev.	description	date	drawn

client Mr & Mrs S Emery

project 18 Firs Avenue
Waterlooville, Hampshire
PO8 8RS

scale 1:50 @ A3

date DEC 2015

drawn MP

title Proposed Ground Floor Plan

project no. S1518

dwg no. S1518-01