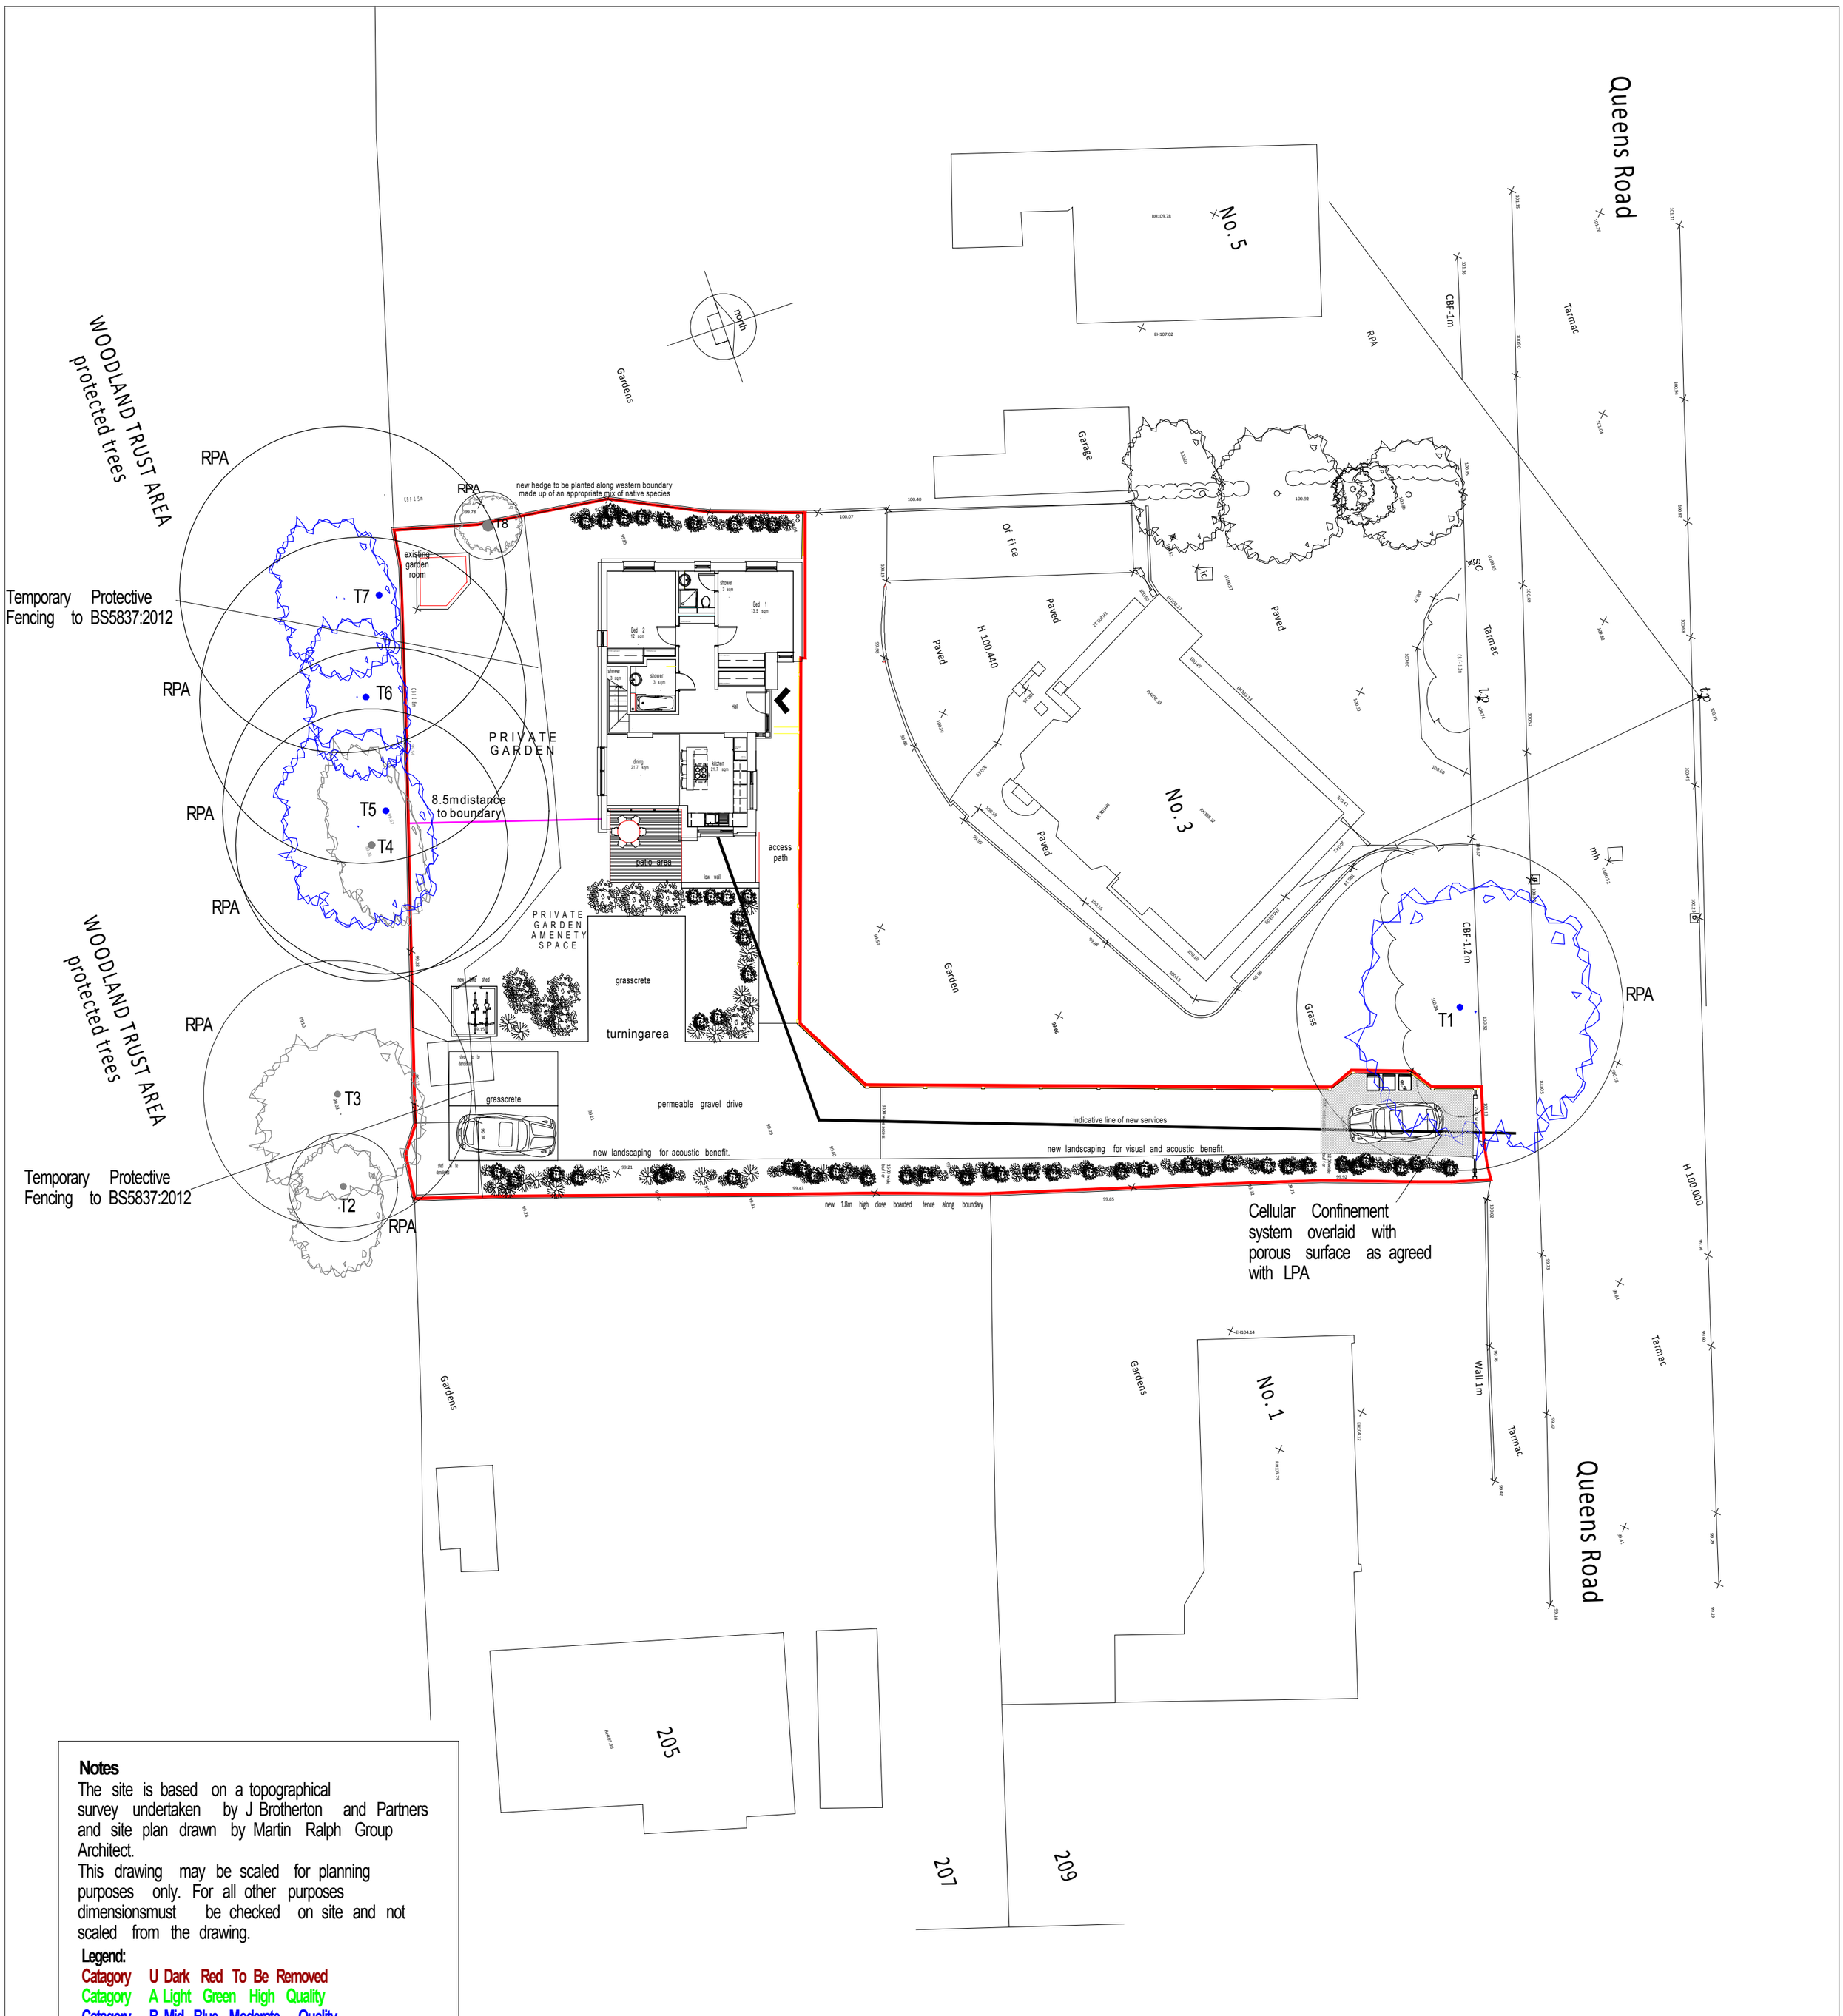

Notes

The site is based on a topographical survey undertaken by J Brotherton and Partners and site plan drawn by Martin Ralph Group Architect.

This drawing may be scaled for planning purposes only. For all other purposes dimensionsmust be checked on site and not scaled from the drawing.

Legend:

Catagory U Dark Red To Be Removed

Catagory A Light Green High Quality

Catagory B Mid Blue Moderate Quality

Catagory C Low Quality

T1 Lime RPA Dia 7.20m
T2 Ash RPA Dia 2.40m
T3 Beech RPA Dia 5.40m
T4 Yew RPA Dia 6.00m
T5 Pine RPA Dia 7.20m
T6 Lime RPA Dia 7.20m
T7 Lime RPA Dia 7.20m
T8 Ash RPA Dia 1.50m

Estimated measurement

All RPA calculated as per BS5837:2012

To be read in conjunction Aboricultral Method Statement dated 26/01/2016

T4 Surveyed Trees

Trees not surveyed

0 1 2 3 4 5 6 7 8 9 10

Scale 1-200 @ A2

Site Address:
3 Queens Road
Waterlooville
PO7 7SB

Title:
TreeSurveyPlan

Date :	Client :
26/01/2016	Cook
Scale : 1-200@A2	Drawing No : 0359-16-NJT