

WEST ELEVATION (1:100)




SOUTH ELEVATION (1:100)



EAST ELEVATION (1:100)





NORTH ELEVATION (1:100)

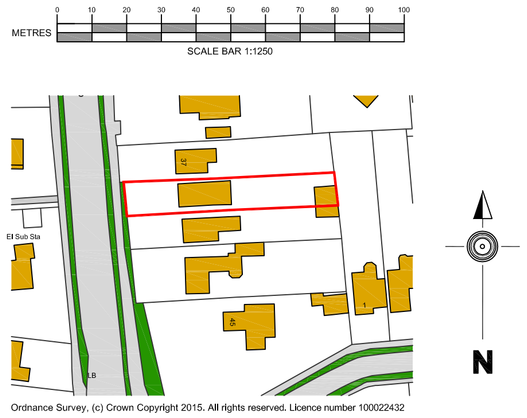


Ordnance Survey, (c) Crown Copyright 2015. All rights reserved. Licence number 100022432

LOCATION PLAN (1:1250)

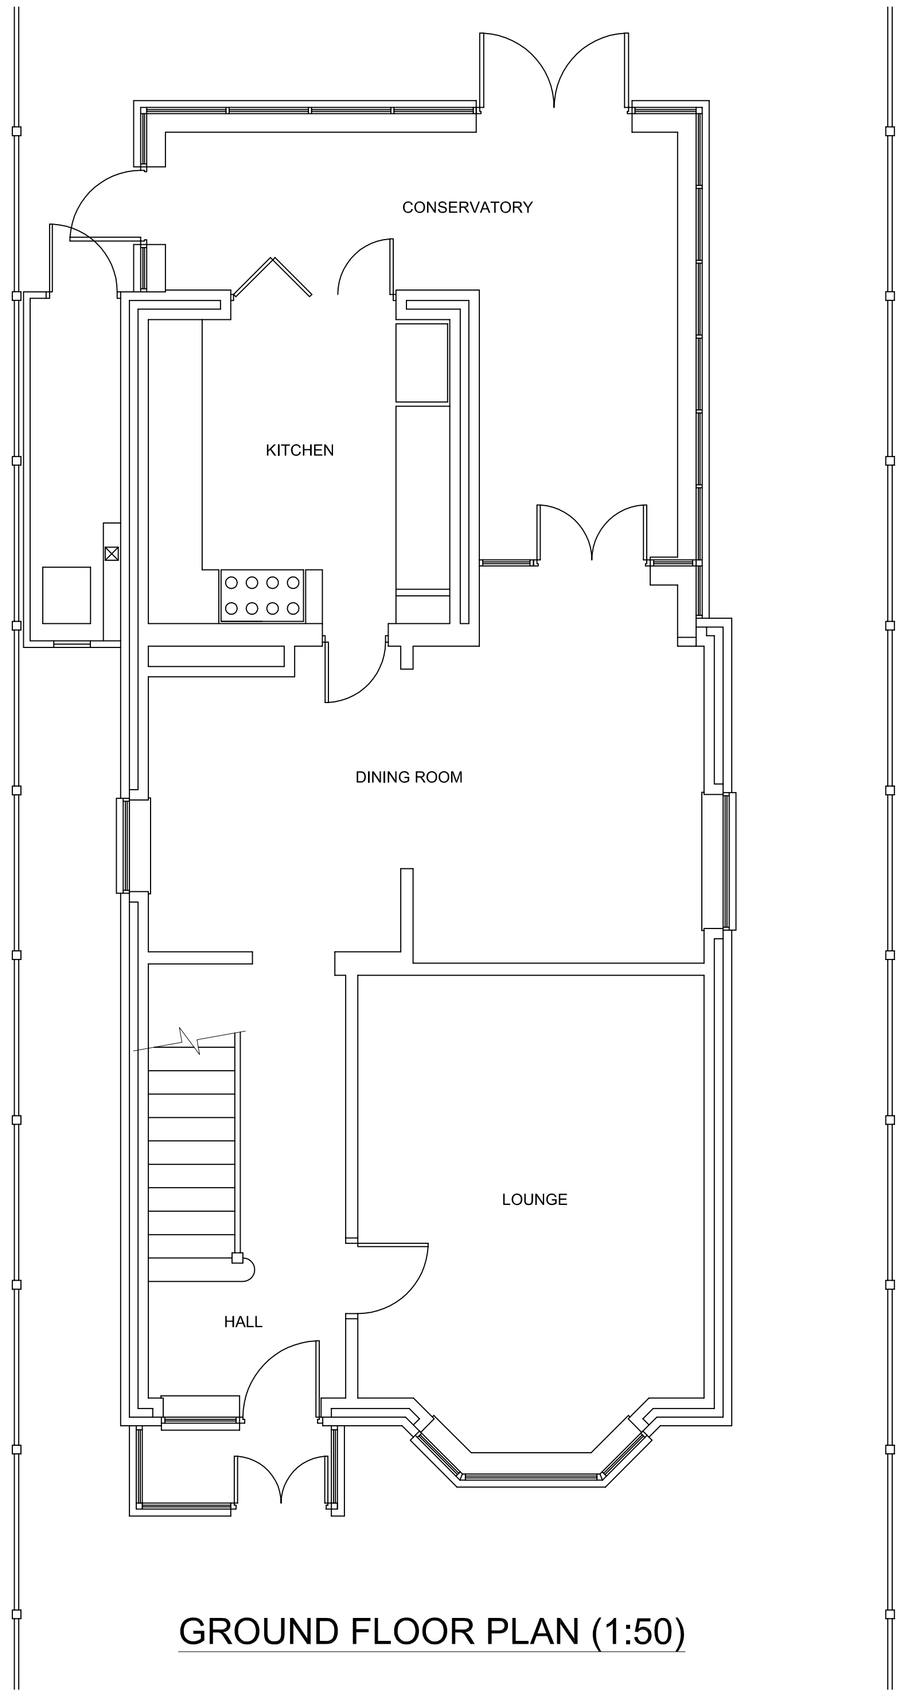


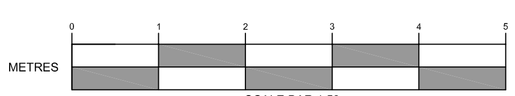


GROUND FLOOR PLAN (1:50)

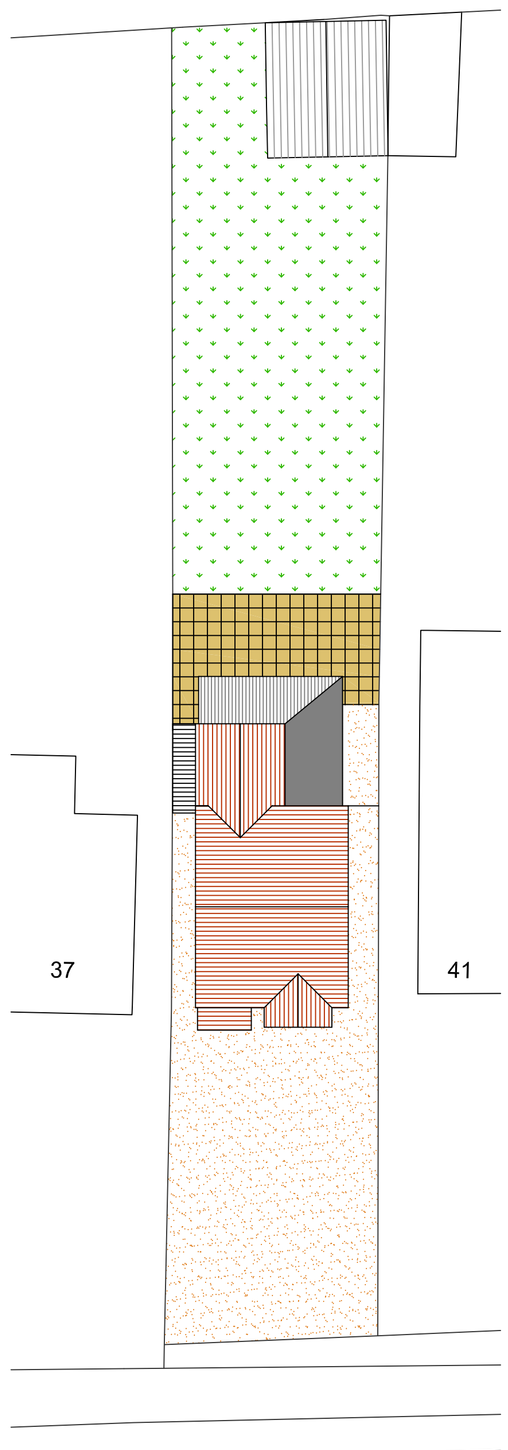

SITE PLAN (1:200)

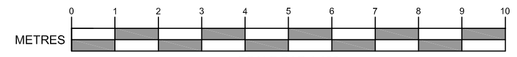

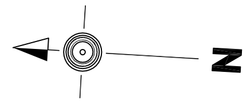



NOTES:

All dimensions to be checked on site and any discrepancy notified to The Martin Ralph Group. Written dimensions are to be used in preference to scaled dimensions.

This drawing is the property of The Martin Ralph Group and must not be reproduced, in part or whole, or deviated from, without their permission.

It is essential that prior to commencement and during construction works, the contractor reviews the drawings and specification and discusses with the practice any inconsistencies, anomalies, non-industry standard features or other concerns.

For both pricing and construction purposes Structural, Mechanical and Electrical Engineers designs, calculations and sizes etc are to take preference over the layout drawings. Any discrepancies are to be brought to the immediate attention of The Martin Ralph Group.

AMENDMENTS		DATE
A	SITE & LOCATION PLANS ADDED	26.06.2015

CLIENT
MR & MRS ELLIOTT
39 LANGSTONE ROAD
HAVANT
HAMPSHIRE
PO9 1RB

PROJECT
SINGLE STOREY EXTENSION
39 LANGSTONE ROAD
HAVANT
HAMPSHIRE
PO9 1RB

DRAWING TITLE
EXISTING GROUND FLOOR PLAN & ELEVATIONS

DATE
10.06.2015

SCALE
1:50, 1:100 @ A1

DRAWING No.
15/115/JR/01

REVISION
A

THE MARTIN RALPH GROUP
CHARTERED SURVEYORS
ARCHITECTS & ENGINEERS

11 Dragoon House
Hussar Court
Brambles Business Park
Portsmouth
Hampshire
PO7 7SF

www.martinralph.co.uk
info@martinralph.co.uk

T. 023 9225 7711
F. 023 9225 7712