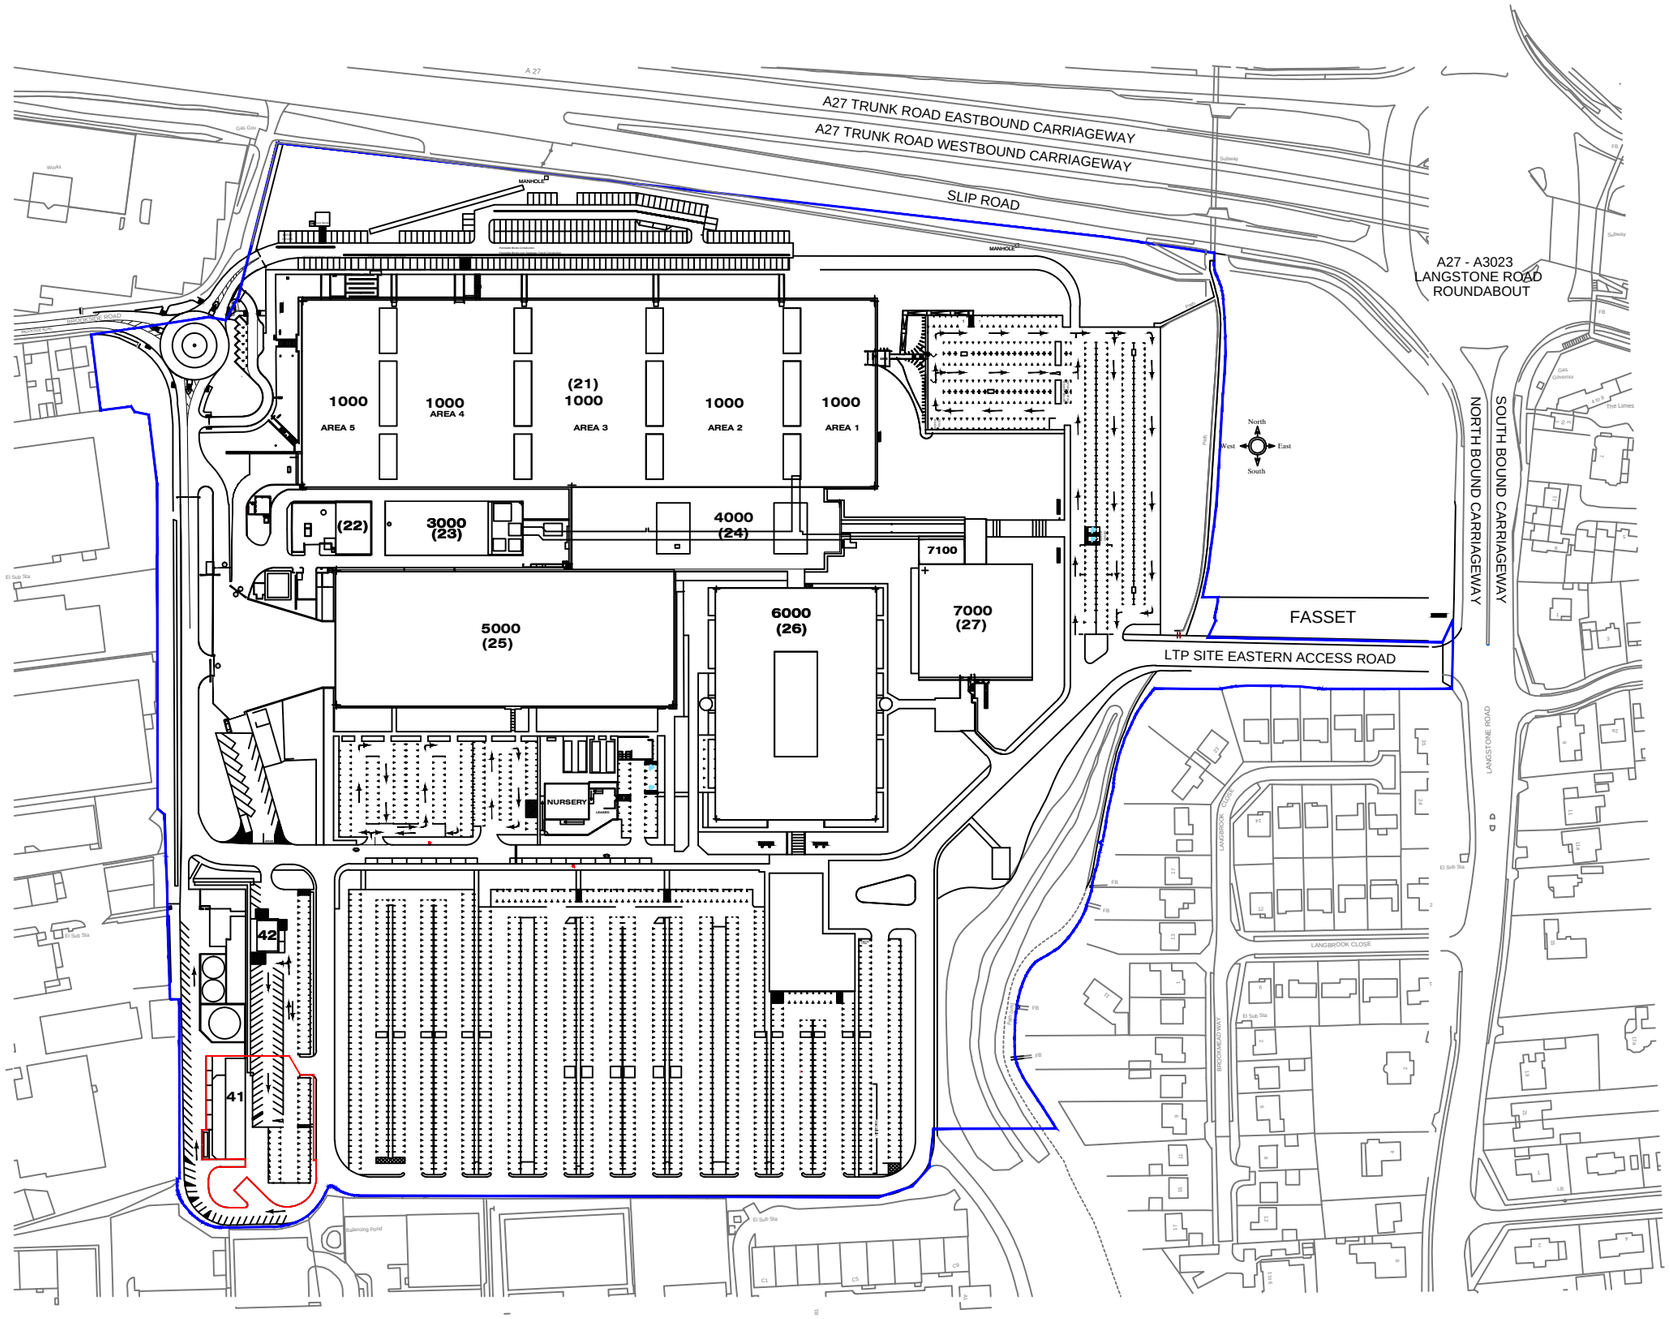

NOTES/AMENDMENTS

Site boundary fence line
Proposed works area

fasset
business and property solutions

THIS DOCUMENT IS THE PROPERTY OF fasset business property solutions C AND MUST NOT BE COPIED OR DISCLOSED TO A THIRD PARTY WITHOUT PRIOR CONSENT OF THE OWNER

PROPERTY DEPARTMENT

DRAWN :	CHECKED :	DATE :
DP	DH	07/07/2015
SCALE : 1:2500@A3	SHEET : 1 OF 1 SHEETS	PLOT DATE : 07/07/2015

TITLE :

LANGSTONE
TECHNOLOGY PARK
SITE PLAN FOR

GYM PORPOSAL

DRAWING NO : SITE PLAN

DRAWING NO : SITE PLAN

REVISION : A

CAD FILE NAME : LTP-Site Convey.dwg