

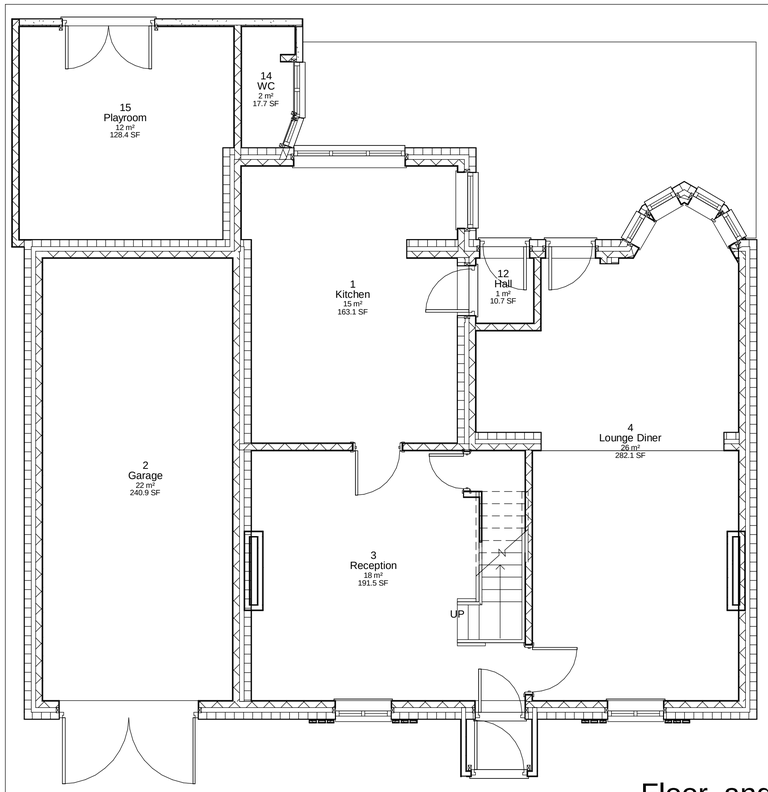


Ground Floor

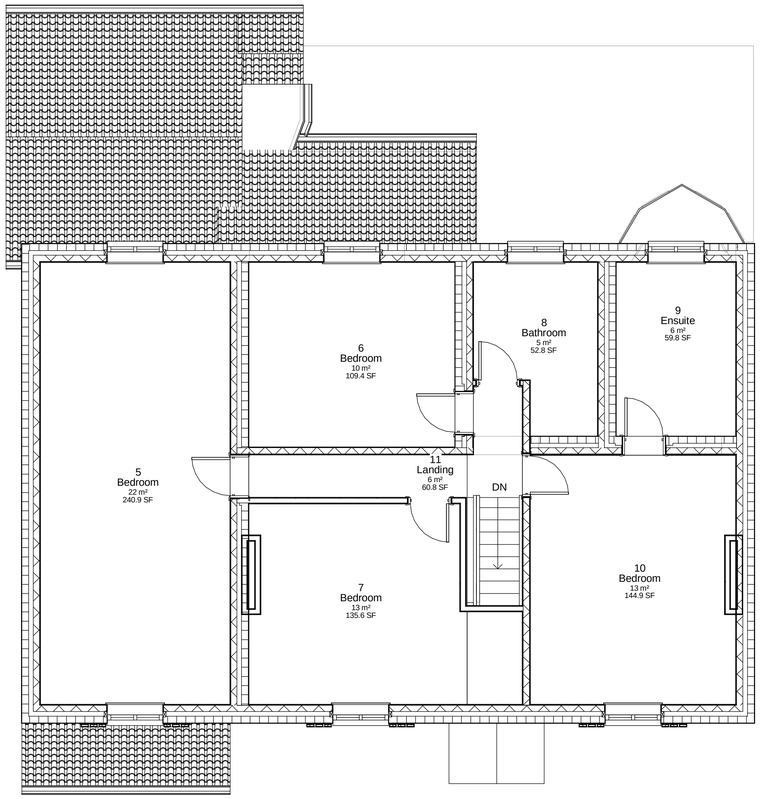

First Floor

Floor and roof plan scale 1:50 at A1

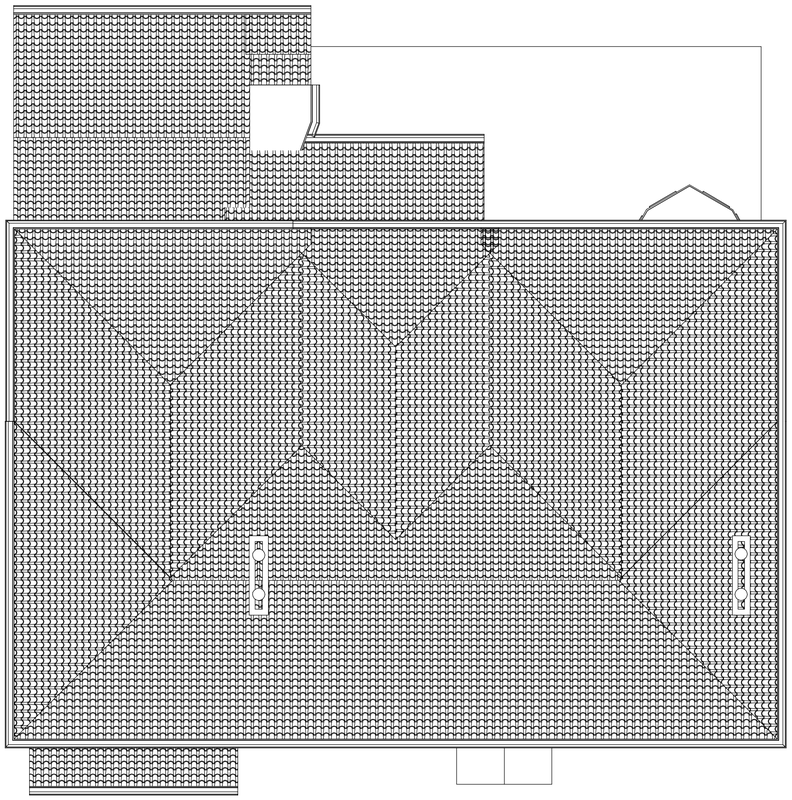

Roof Plan

Level Survey

This site is flat hence no level survey has been provided

Flood Risk

This site does not fall in a flood risk area hence no flood risk assesment has been provided

Tree Survey

This proposal has no impact on trees hence a tree survey has not been provided


Parking Provision


This site currently has one garage space no additional bedrooms are created by the proposal

Boundary Treatment

The boundaries are made up of 1.8m timber panel fences and hedging to various heights between 1.5m and 2.5m and a wall to the front no changes to the boundaries are proposed

OS Map Purchased from emapsite July 15 licence number (0100031673)

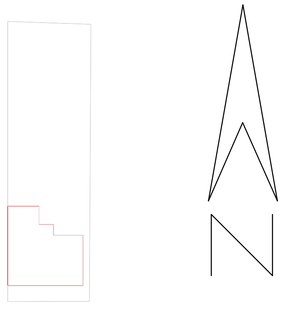

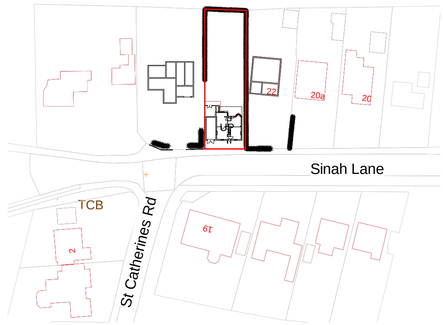

Site Plan Scale 1:500 at A1 Location Plan Scale 1:1000 at A1

IJ Murray Associates

www.ijma.co.uk

IJ Murray Associates
173 Havant Road
Hayling Island
Hampshire
PO11 0LF
Phone 02392469004
Mob 07779 246915
e-mail ian@ijma.co.uk

These drawings are for planning and building regulation purposes only and are not for construction. All dimensions should be checked on site before work commences

These Drawings are the property of IJ Murray Associates (part of Clanfield Media Ltd) and should not be reproduced or used in any way without the permission of a Director of Clanfield Media Ltd

No.	Description	Date

Mr & Mrs Stewart

24 Sinah Lane HI

Existing Plans

Project number	Project Number
Date	Issue Date
Drawn by	Author
Checked by	Checker

A101

Scale: As indicated

21/07/2015 12:38:40