

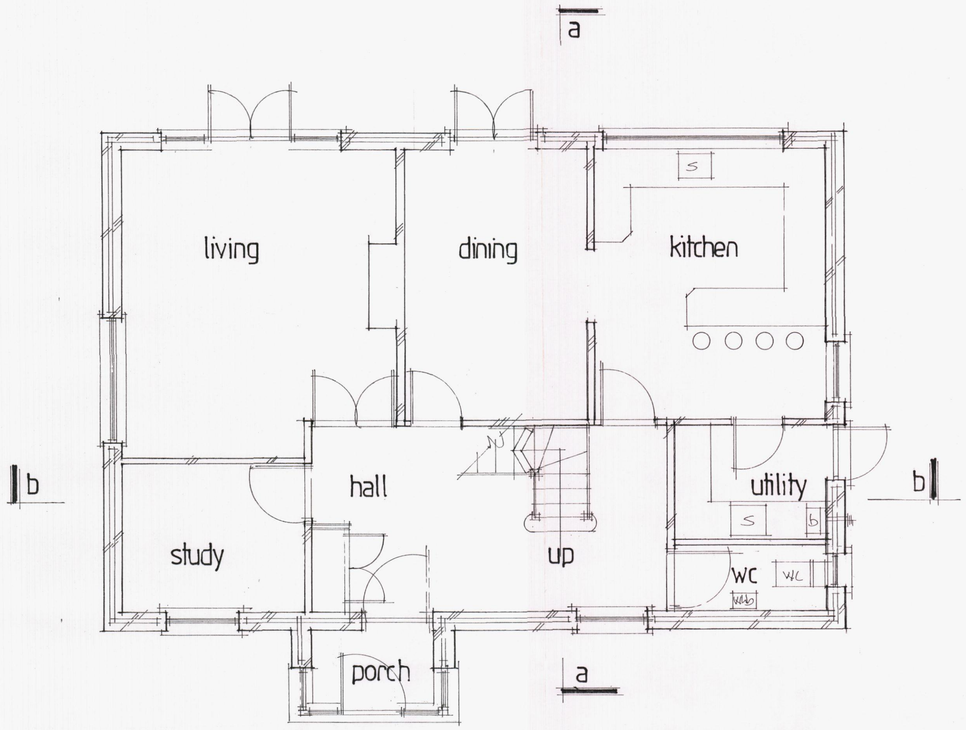



ground floor

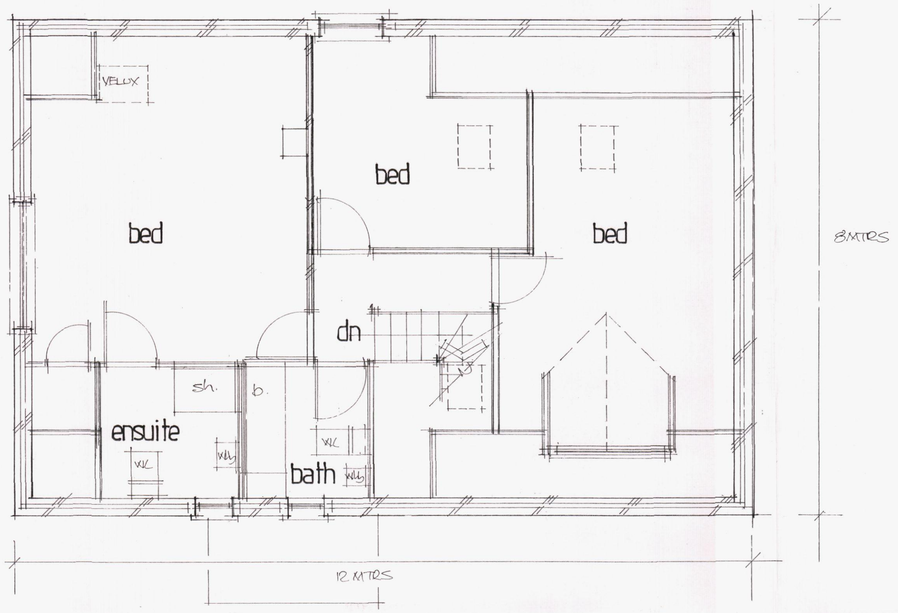

loft space

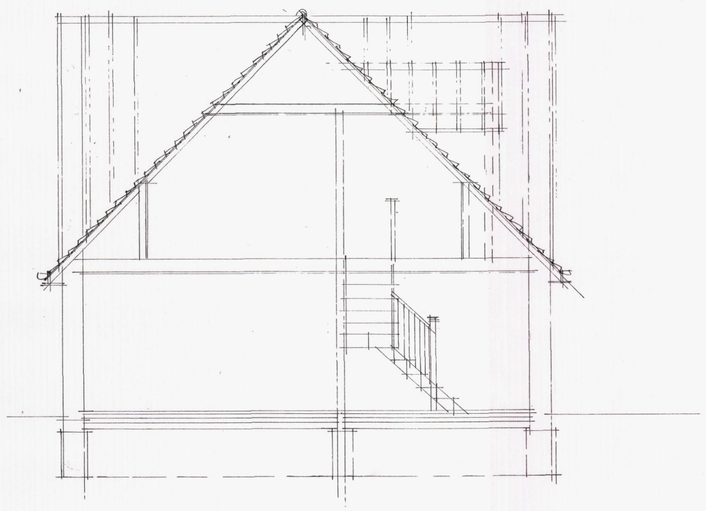

section a:a

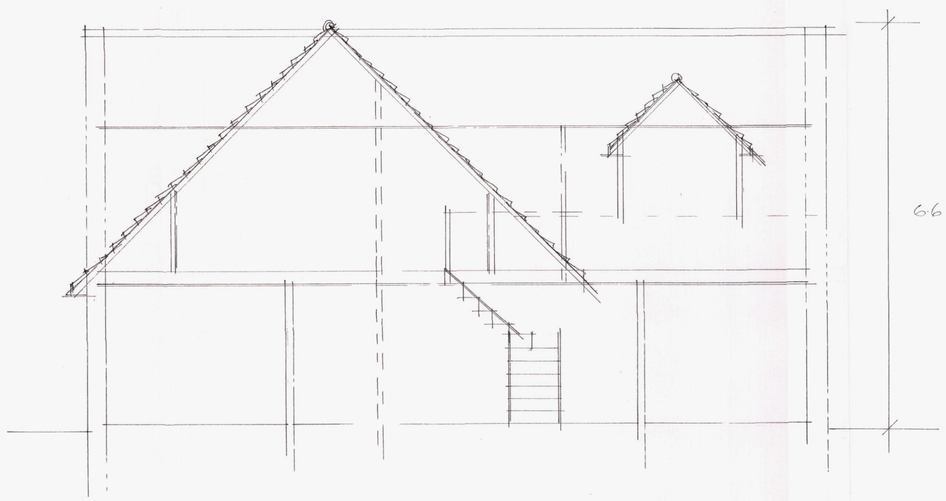

section b:b

HAVANT BOROUGH COUNCIL
11 JUN 2015
RECEIVED

A		
	Date	Revision

© copyright

THORNS-YOUNG
ARCHITECTURAL

THORNS-YOUNG LTD
CHARTERED BUILDING CONSULTANTS
232 London Road, North End, Portsmouth PO2 9JQ
Tel: (023) 9267 2883 Fax: (023) 9266 3457
Website: www.thornsyoung.co.uk

Client
MR LEE ROBERTS

Job Title
LAND AT:
2, HAZELTON WAY
WATERLOOVILLE

Drawing Title
PROPOSED FLOOR PLANS + SECTIONS

Scale 1:50

Date MAY 2015 Drawn by CMC

Drg. No. 7304:14:2 Rev.

ARCHITECTURAL 594 x 841mm A1