NOTES:

Proposed mobility scooter store to be constructed adjacent the north entrance to the building. To be constructed from facing brickwork, white uPVC windows and a powder coated aluminium door all to match the existing in style and colour. The timber framed, ledged and braced access door to the Virgin Media Control Box will be painted to match the colour of the aluminium doors.
The roof will be of a gull-wing design to match the main roof of the building, clad with white uPVC vertical boarding, also to match the main roof.

Gross Internal Floor Area = 44 m²

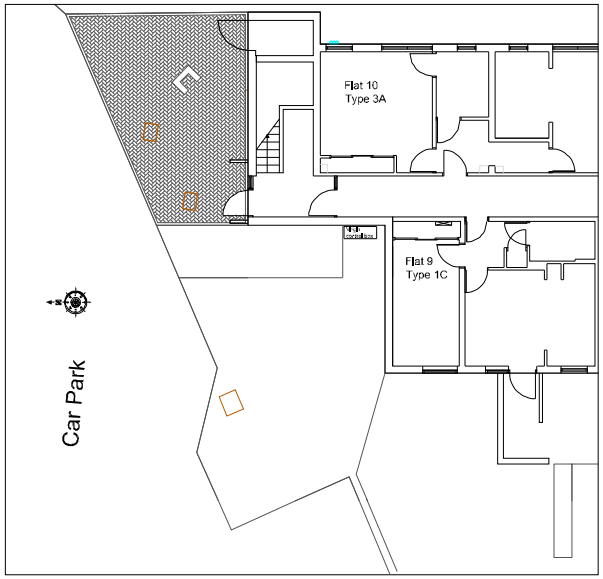

Existing Layout

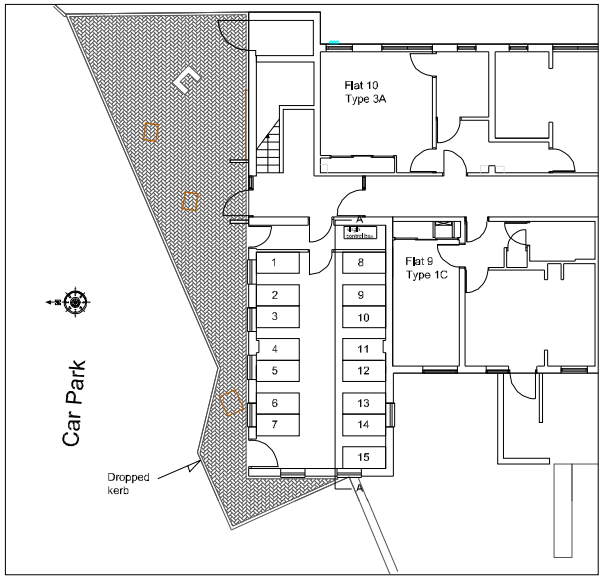

Proposed Layout

Existing North Elevation

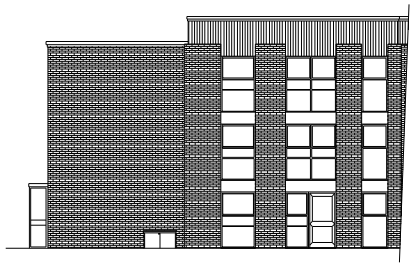

Existing West Elevation

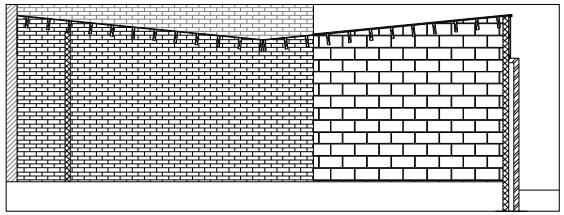

Section A - A - Scale 1:50

Proposed North Elevation

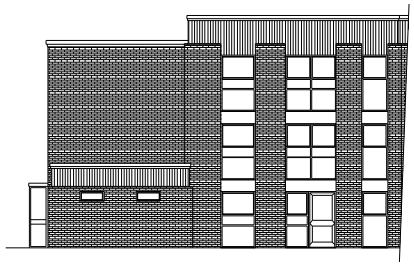

Proposed West Elevation

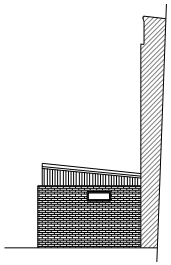

Proposed South Elevation

 

Dwg. No.	L 7784 05 A
DATE	Nov 2017
SCALE	1:100, 1:50 @ A1
DRAWN BY	ST
CHECKED	

PROJECT: PROPOSED SCOOTER MOBILITY STORE AT TAWEED COURT, LEIGH PARK PO9 5DB

CLIENT: Portsmouth City Council

TITLE: PLANS AND ELEVATIONS

No.	Revision details	Amended by	Date
A	Gable box and MPB added	ST	Jul 2018

PLANNING

PARKER TORRINGTON

RICS

Parker Torrington Limited Chartered Surveyors
Crown House, Hill Lane, Bognor Regis, PO21 1SE
Tel: (01243) 864 566 Fax: (01243) 869 480
Email: admin@parkertorrington.co.uk

"COPYRIGHT"
The copyright of all documents and work by Parker Torrington Limited is reserved and all documents, or copies of the documents, shall be promptly returned on written request of Parker Torrington Limited, upon claim for the purpose of supplying to any new document submitted for the same.