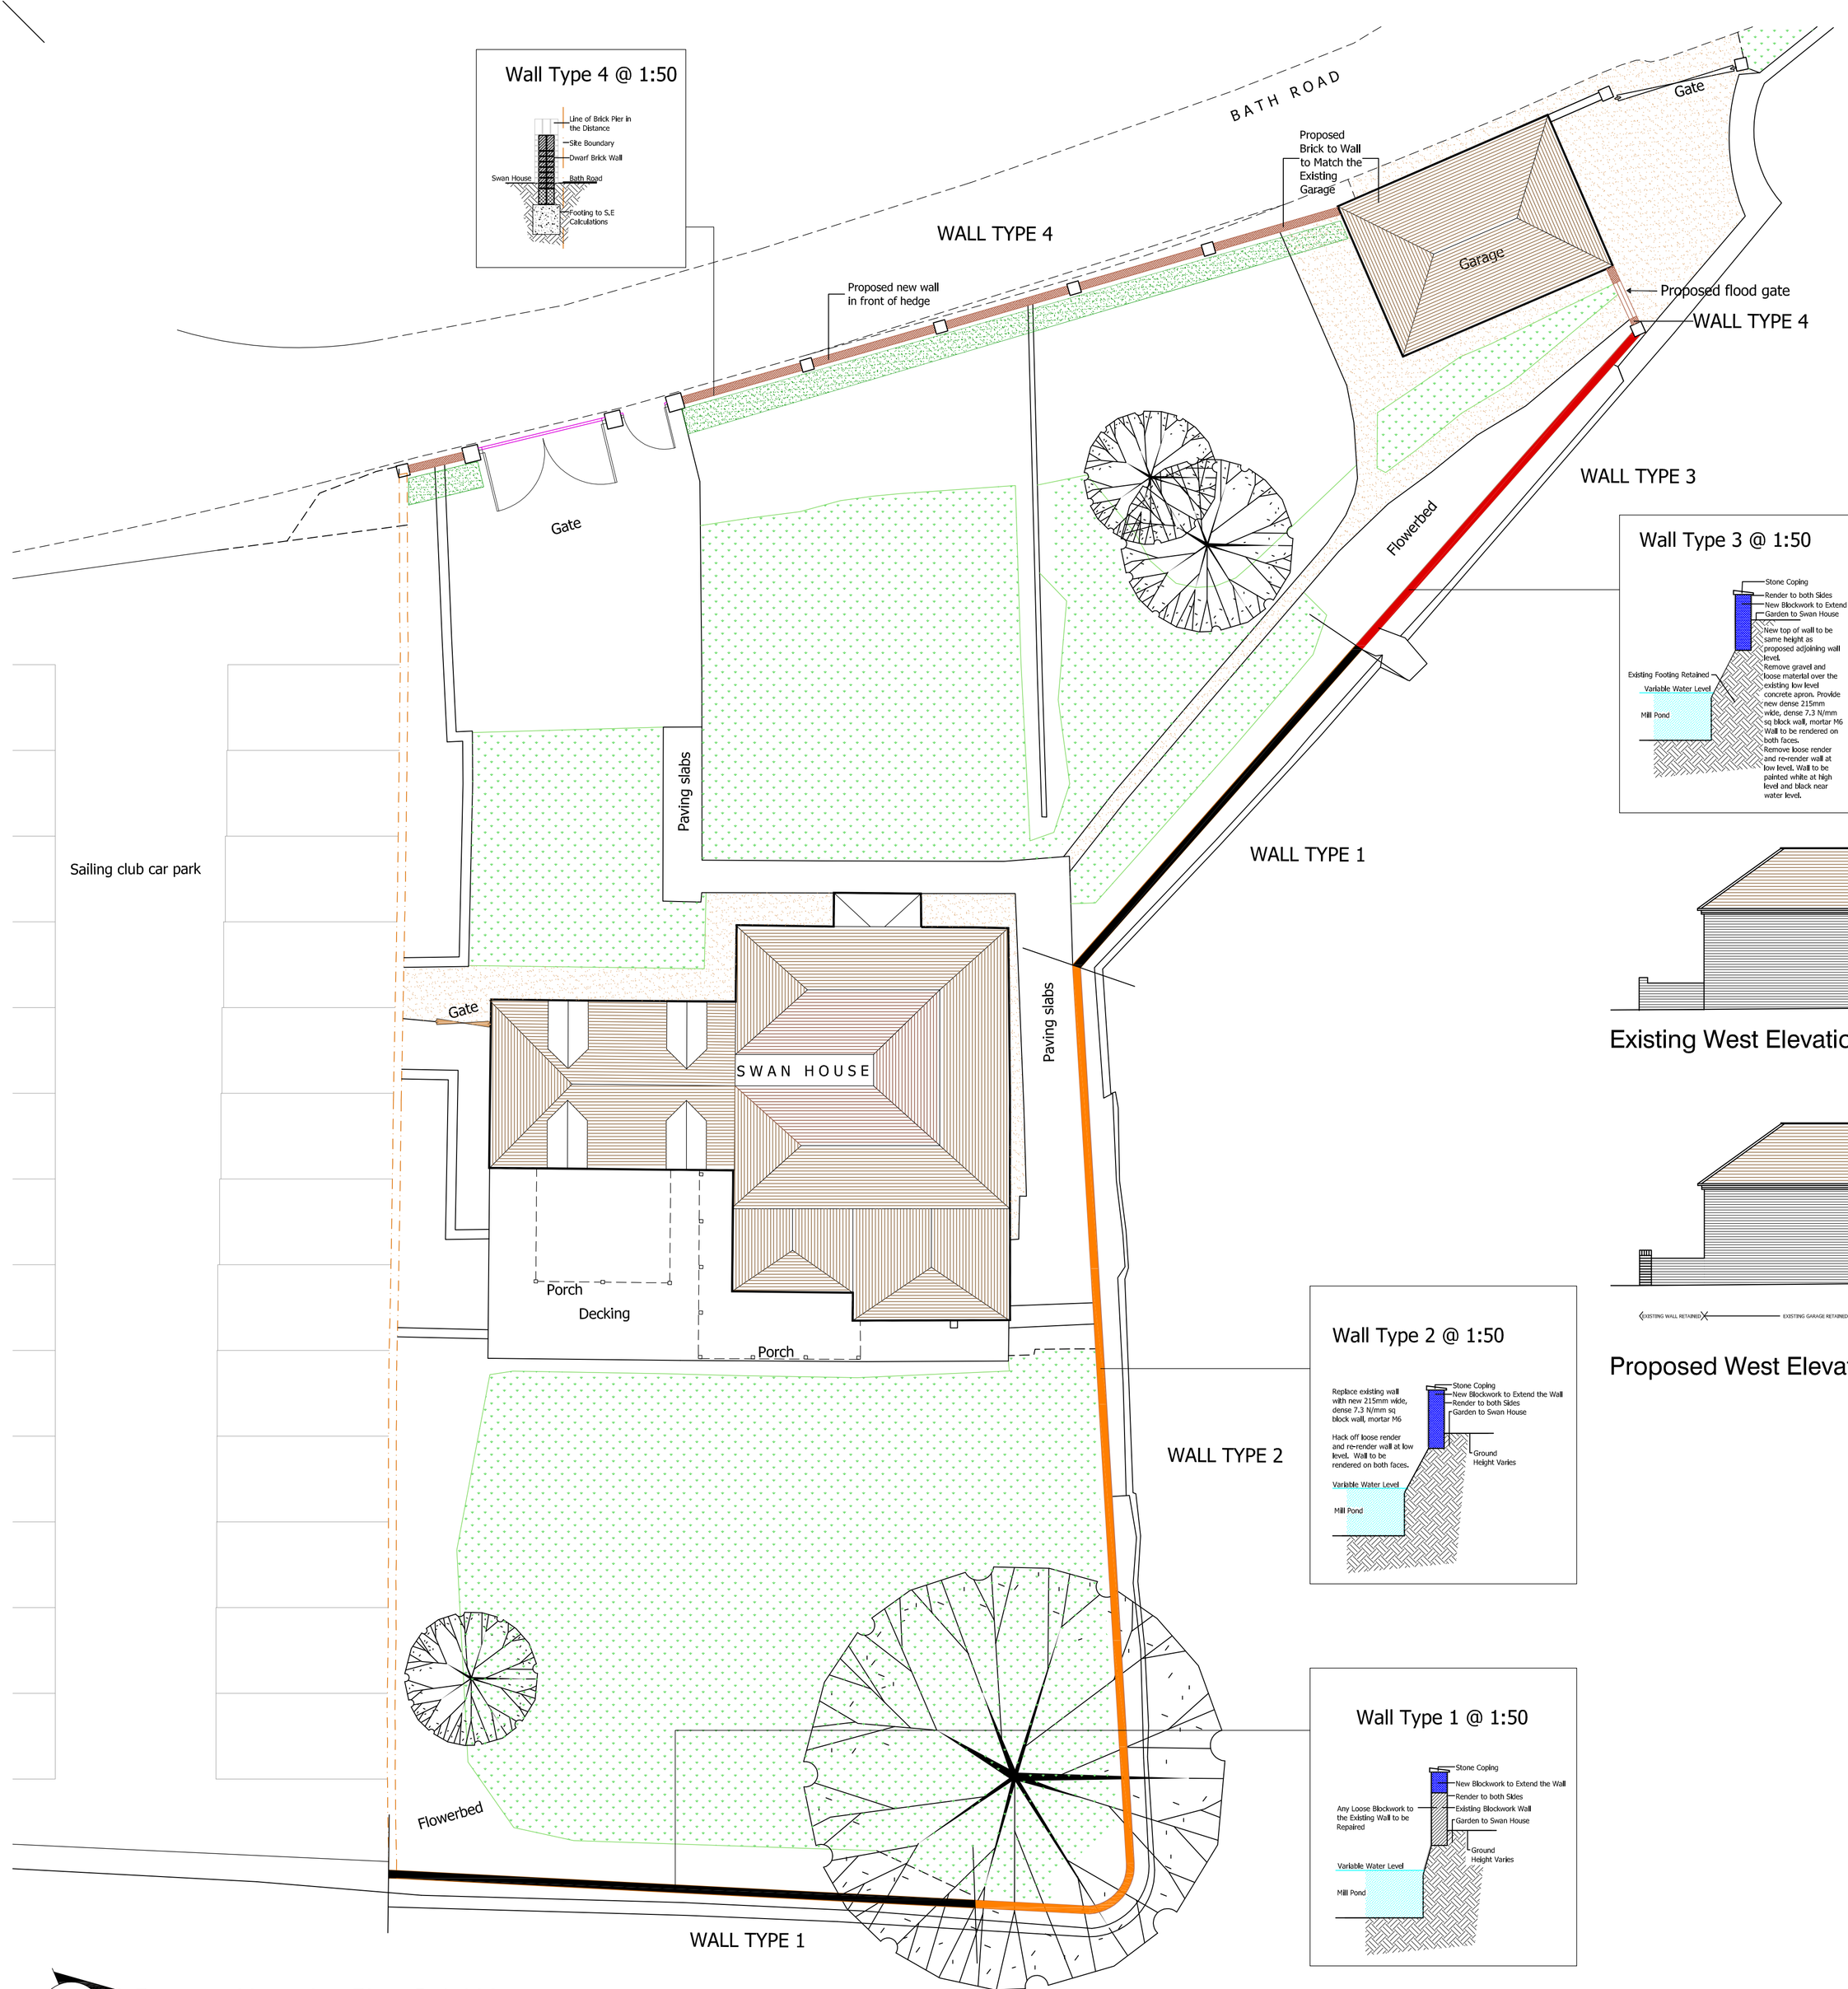


Proposed Location Plan @ 1:100

NOTES:


Dimensions to be checked on site before commencing work. Any discrepancies shall be reported to the architect immediately.

Do not scale from these drawings except for planning purposes.


Use figured dimensions only.

Where applicable this drawing is to be read in conjunction with other consultants' drawings.


All drawings to be read in conjunction with specification and all other drawings including structural engineer and mechanical and electrical drawings / specification

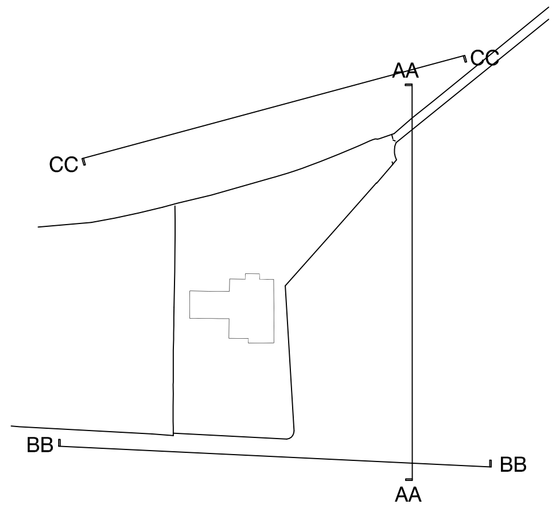


Elevation Key

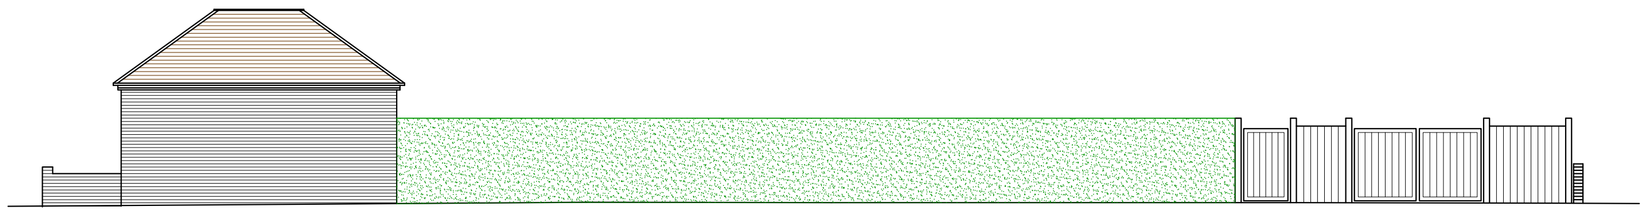

Existing West Elevation [CC] @ 1:100

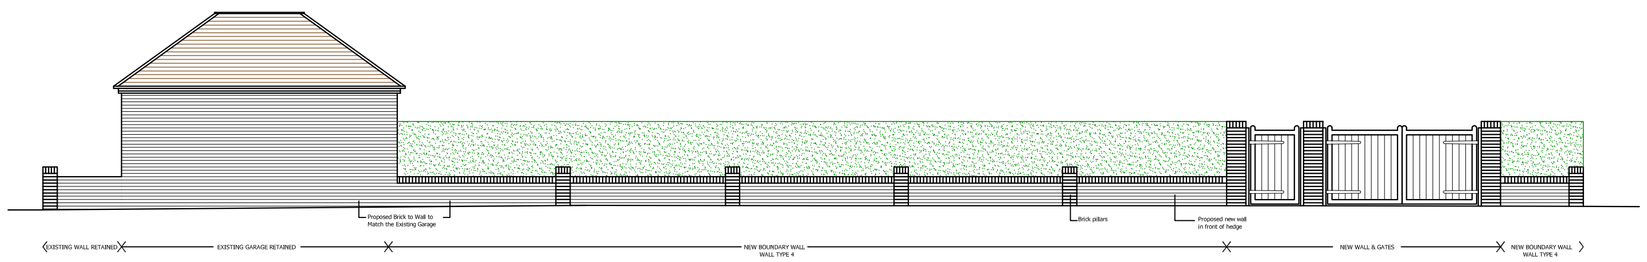

Proposed West Elevation [CC] @ 1:100

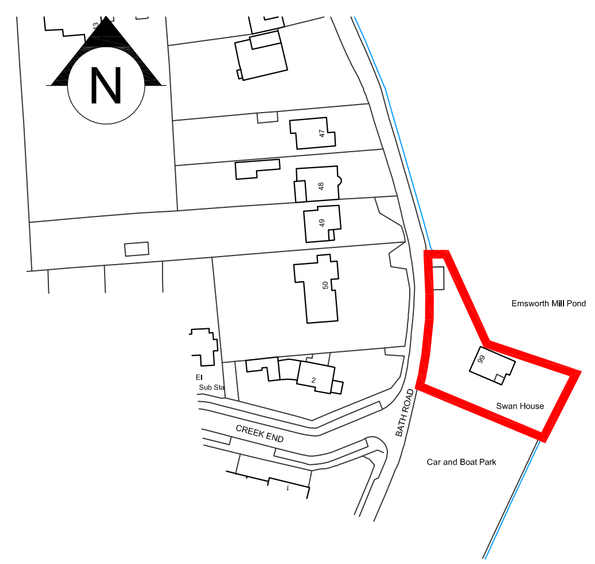

Site Location Plan @ 1:1250

Ordnance Survey, (c) Crown Copyright 2014. All rights reserved. Licence number 100022432

REV	DATE	AMENDMENT	DRAWN

hd architects
Helyer Davies Architects Ltd
1 The Old Flour Mill,
Emsworth, PO10 7BT
01243 370 715
www.hdarchitects.co.uk mail@hdarchitects.co.uk

CLIENT
Mr R Bailey

PROJECT
Swan House
Bath Road
Emsworth
Hampshire
PO10 7ES

DRAWING	SCALE
Front Boundary CC	1:100@A1
Site Location Plan	1:1250@A1
Wall Details	1:50@A1

DATE April 2014 DRAWN CH

DRAWING NUMBER	REVISION
14047 - 02	