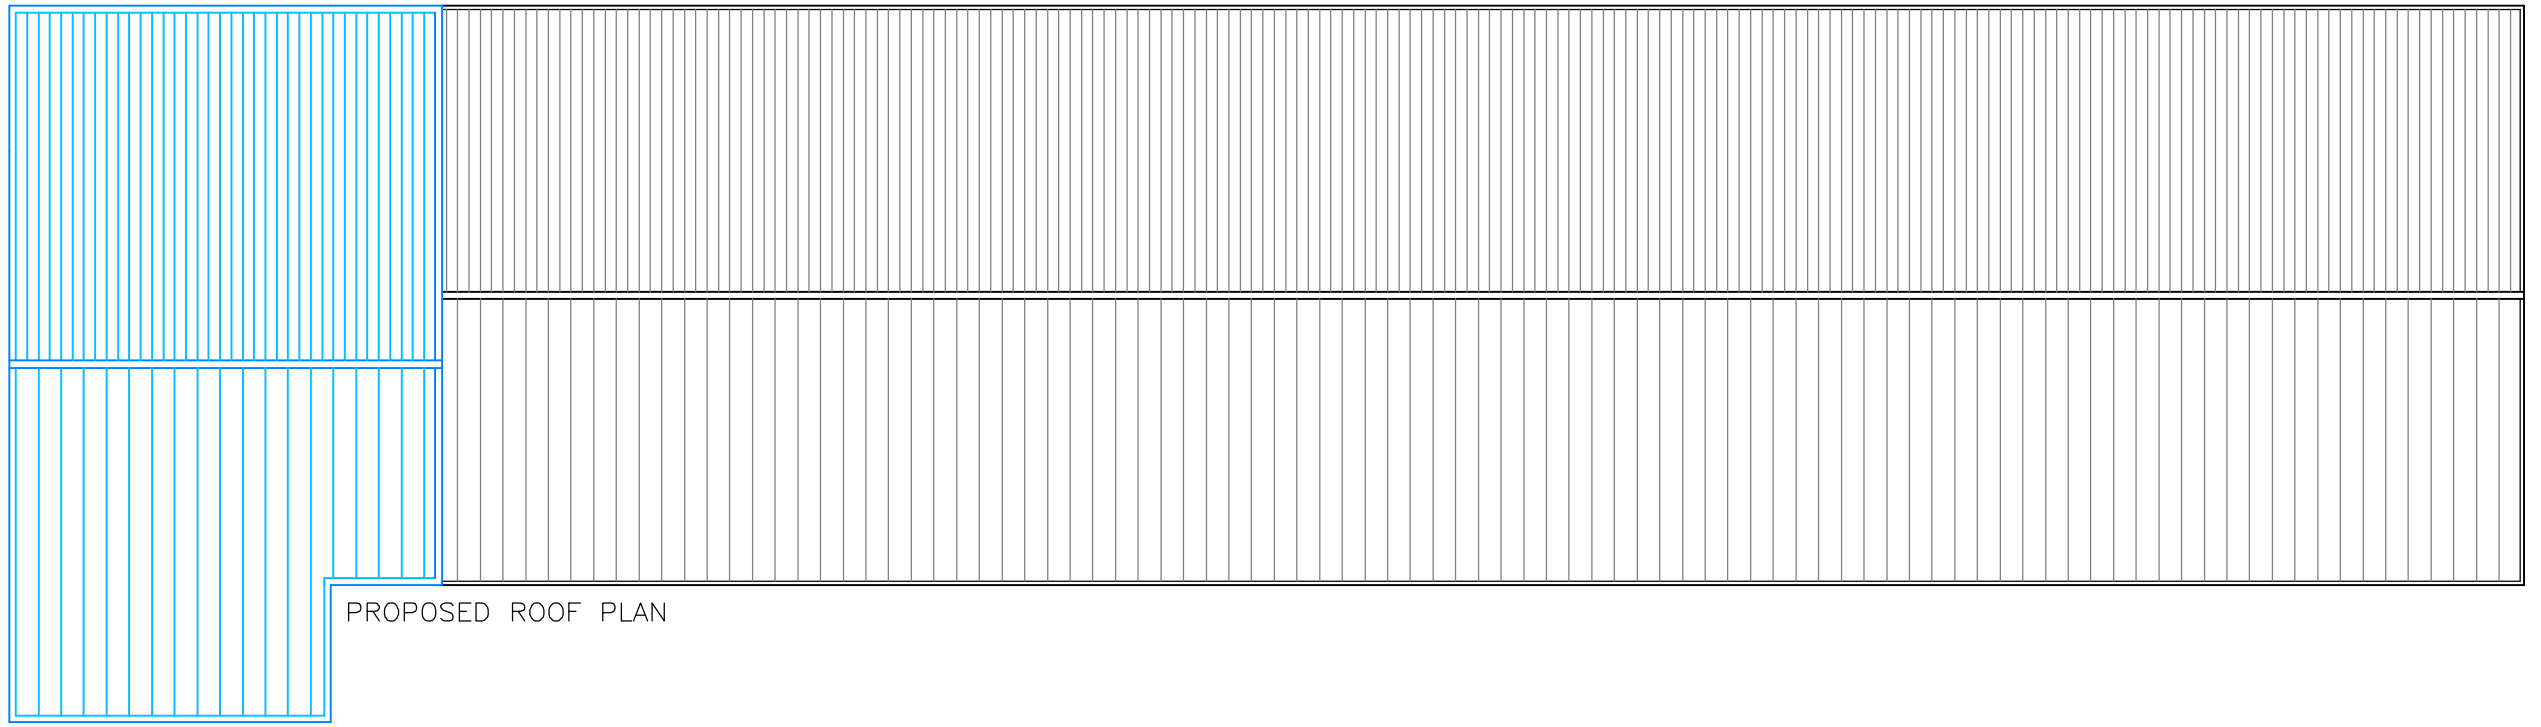

PROPOSED ROOF PLAN

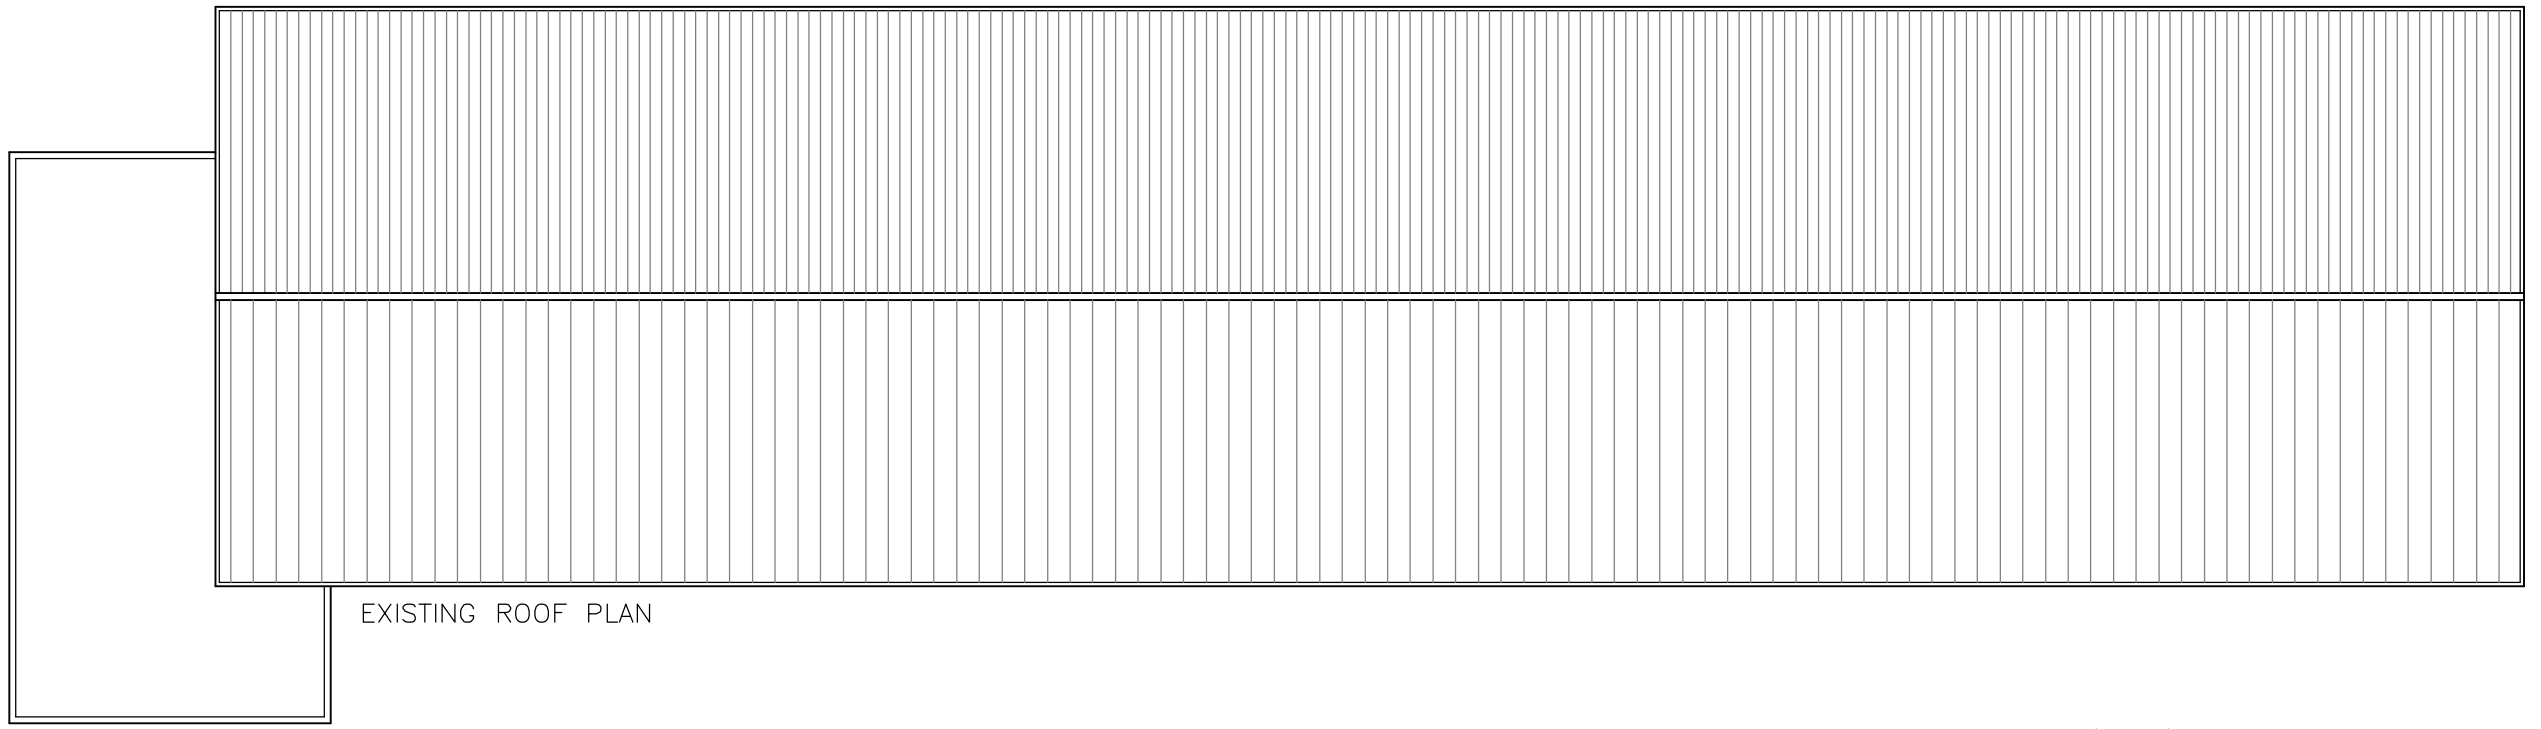

EXISTING ROOF PLAN

EXISTING SOUTH EAST ELEVATION

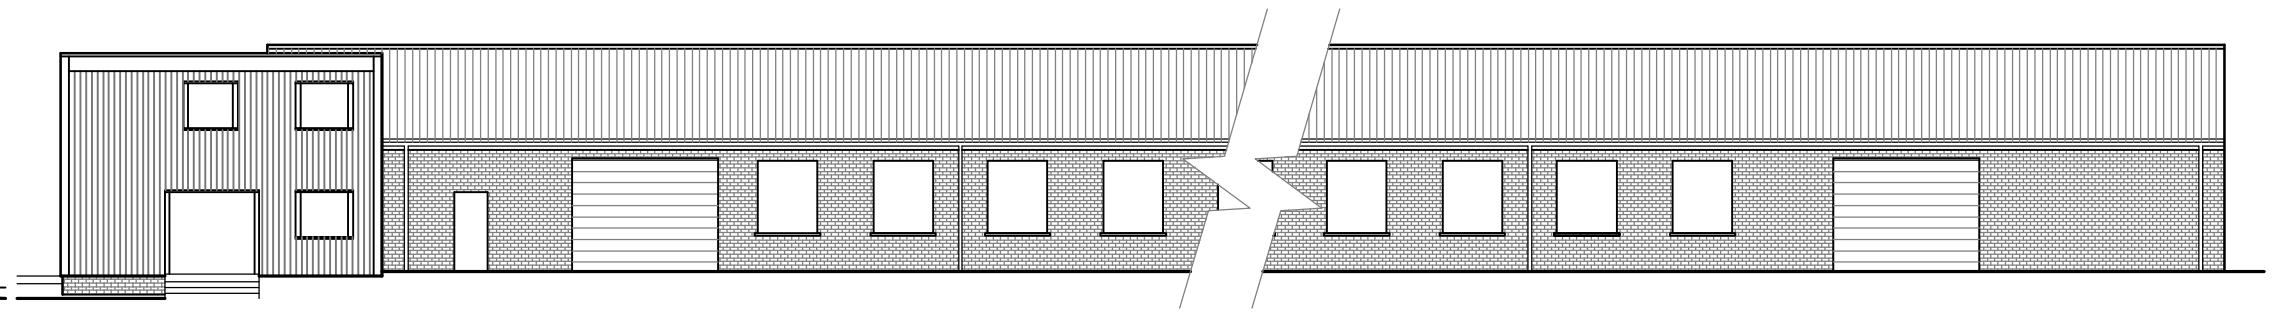

EXISTING NORTH EAST ELEVATION

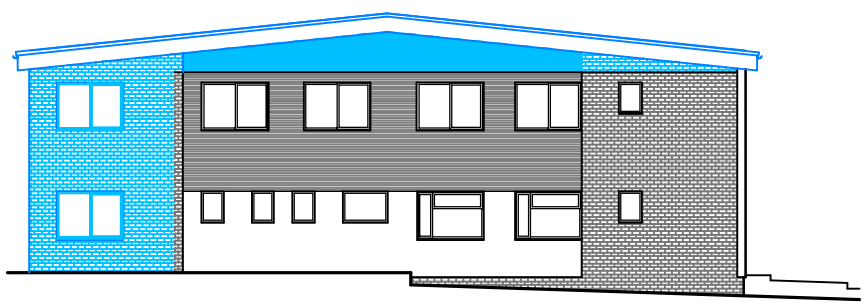

PROPOSED SOUTH EAST ELEVATION

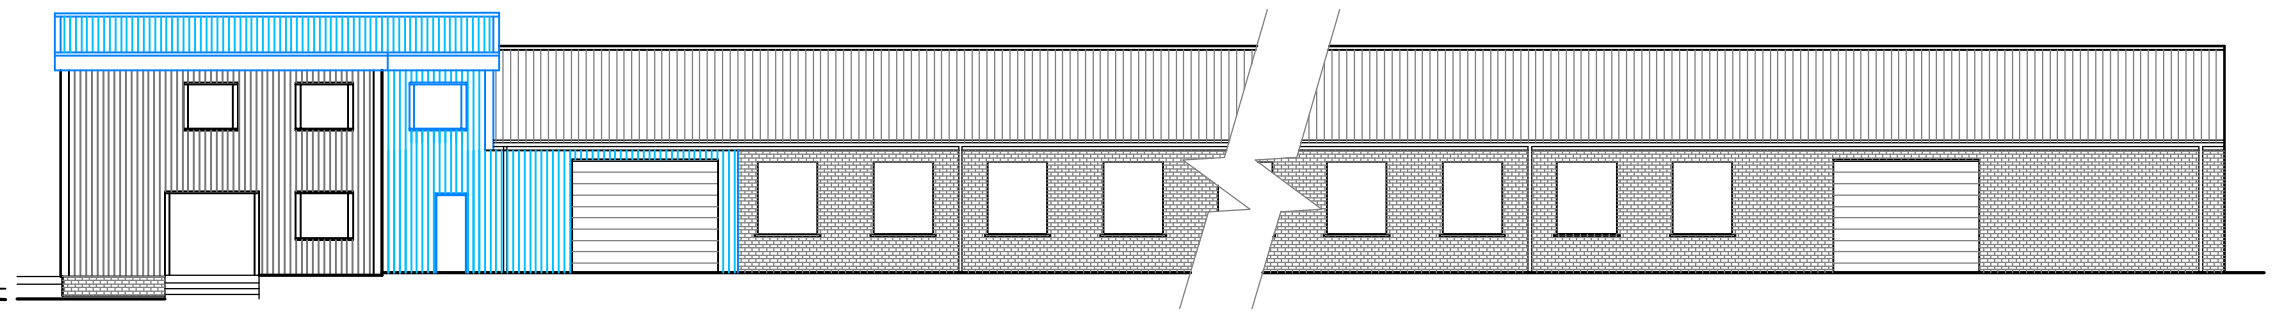

PROPOSED NORTH EAST ELEVATION

Rev	Revision	By	Date

KNIGHT ARCHITECTURAL DESIGN

K.A.D. Ltd.
The Gatehouse, Admirals Wood
7 Coldeast Way
Salisbury Green
Southampton
SO31 7AT
m: 07801 346 479
t: 01489 660 194
e: ian@k-a-d.co.uk

Client: ACTION PUMPS

Project: 14 ARNSIDE ROAD
WATERLOOVILLE

Drawing: EXISTING & PROPOSED ROOF PLANS & ELEVATIONS

Scale: 1:200@A3

Date: MAR 2015
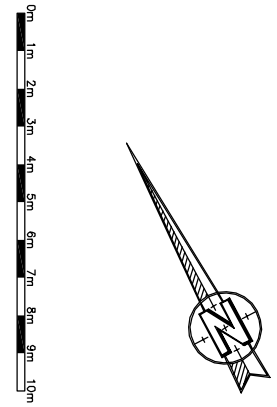
Project no.	Sequential	Bldg/Floor	Detail	Rev
KAD	08	A	R&E	A