
Scurr Architects
85 Southdown Road
Harpenden
Hertfordshire
AL5 1PR
T: 01582 760999
email: scurrs@scurr.co.uk
www.scurr.co.uk
architects ■ designers ■ project managers


Notes:
All drawings to be read in conjunction with all other drawings as noted on issue sheet.

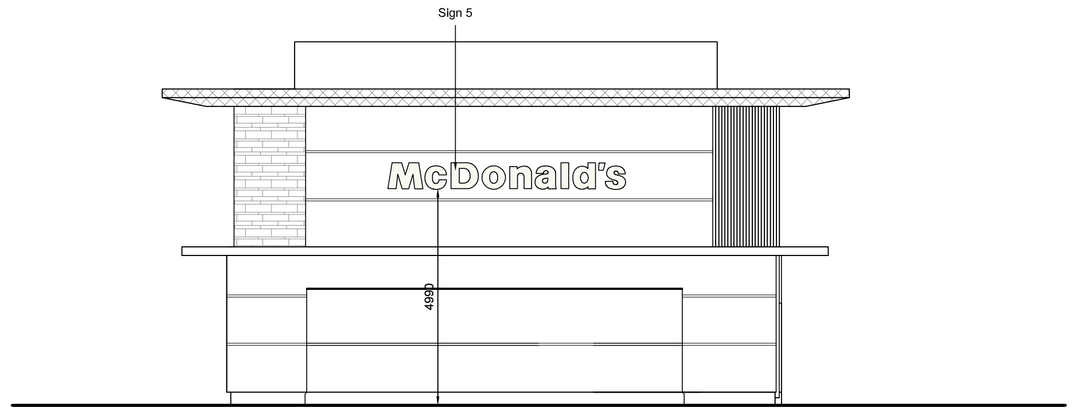


NORTH ELEVATION



WEST ELEVATION

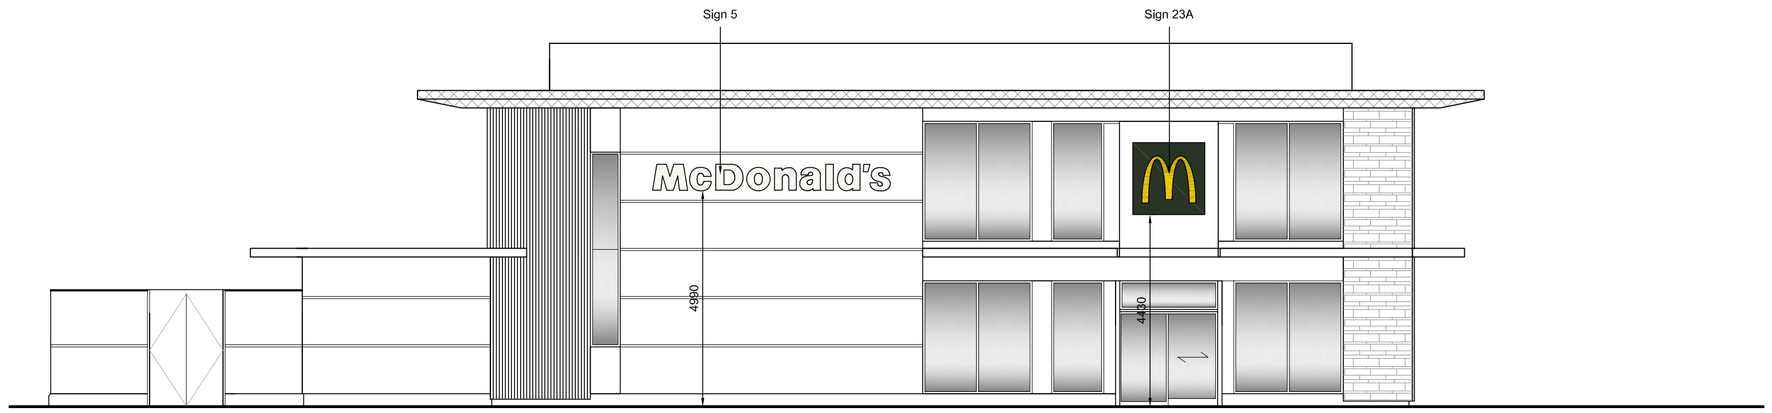

SOUTH ELEVATION

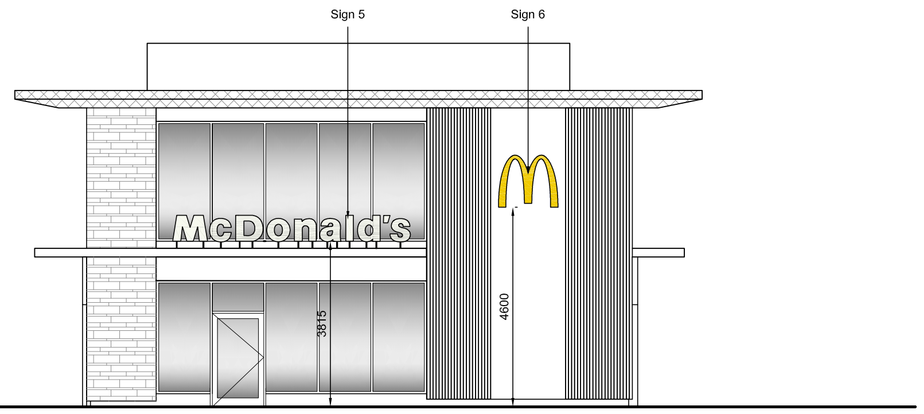

EAST ELEVATION

BUILDING SIGN SCHEDULE - ERDDS SIGNAGE (BUTTERFIELDS SIGNS)								
ADVERT REF	SIGN TYPE	QTY	SIZE (mm)	MATERIALS	HEIGHT (mm) ABOVE GROUND	EXTENT (mm) OF PROJECTION	HEIGHT (mm) OF TEXT	ILLUMINATION
LETTERS	SIGN 5	3	5450W x 100D x 606H	White acrylic "McDonald's" text roof mounted signage.	Refer to Elevations	N/A	606	(STATIC - Max. 600cd/m²)
GOLDEN ARCH	SIGN 6	1	1372W x 100D x 1200H	Yellow acrylic "Golden Arch" symbol roof mounted signage.	Refer to Elevations	N/A	1200	(STATIC - Max. 600cd/m²)
ARCH PANEL	SIGN 23A	1	1660W x 80D x 1660H	Aluminium panel painted matt dark Green with Yellow acrylic "Golden Arch" symbol (internally illuminated) Sign set on Reynobond composite aluminium panel colour RAL 9010 Pure White	Refer to Elevations	N/A	1089	(STATIC - Max. 600cd/m²)
ARCH PANEL		2	1380W x 80D x 1380H	Aluminium panel painted matt dark Green with Yellow acrylic "Golden Arch" symbol (internally illuminated) Sign set on Reynobond composite aluminium panel colour RAL 9010 Pure White	Refer to Elevations	N/A	905	(STATIC - Max. 600cd/m²)

0 1 2 3 4 5 10
Scale in metres.

REV.	DATE.	DRAWING REVISIONS.	BY.	CHECKED
B	12.06.2015	Corrall Height Amended.	TA	JK
A	13.05.2015	Updated to latest developer layout.	JK	-

GENERAL NOTES:
All works are to be undertaken in accordance with the Building Regulations and the latest British Standards,
All proprietary materials and products are to be used strictly in accordance with the manufacturer's recommendations,
All dimensions to be checked on site prior to construction,
All risks assessed to comply with the designer's responsibility under the Construction (Design Management) Regulations 2007.

PROPOSED DEVELOPMENT AT
Elettra Avenue
WATERLOOVILLE

STORE No :-
8212

ON BEHALF OF :-
McDonald's Restaurants Ltd

DRAWING TITLE :-
Proposed Elevations
Signage

D0160

DRAWN BY	CHECKED BY	DRAWING No.	REV No.
BV	JK	6449-PL-009	B
SCALE & SIZE	DATE		
1:100@A1	April 2015		

Scurr Architects
85 Southdown Road
Harpenden
Hertfordshire
AL5 1PR
T: 01582 760999
email: scurrs@scurr.co.uk
www.scurr.co.uk
architects ■ designers ■ project managers

© Copyright McDonald's Restaurants & Scurr Architects