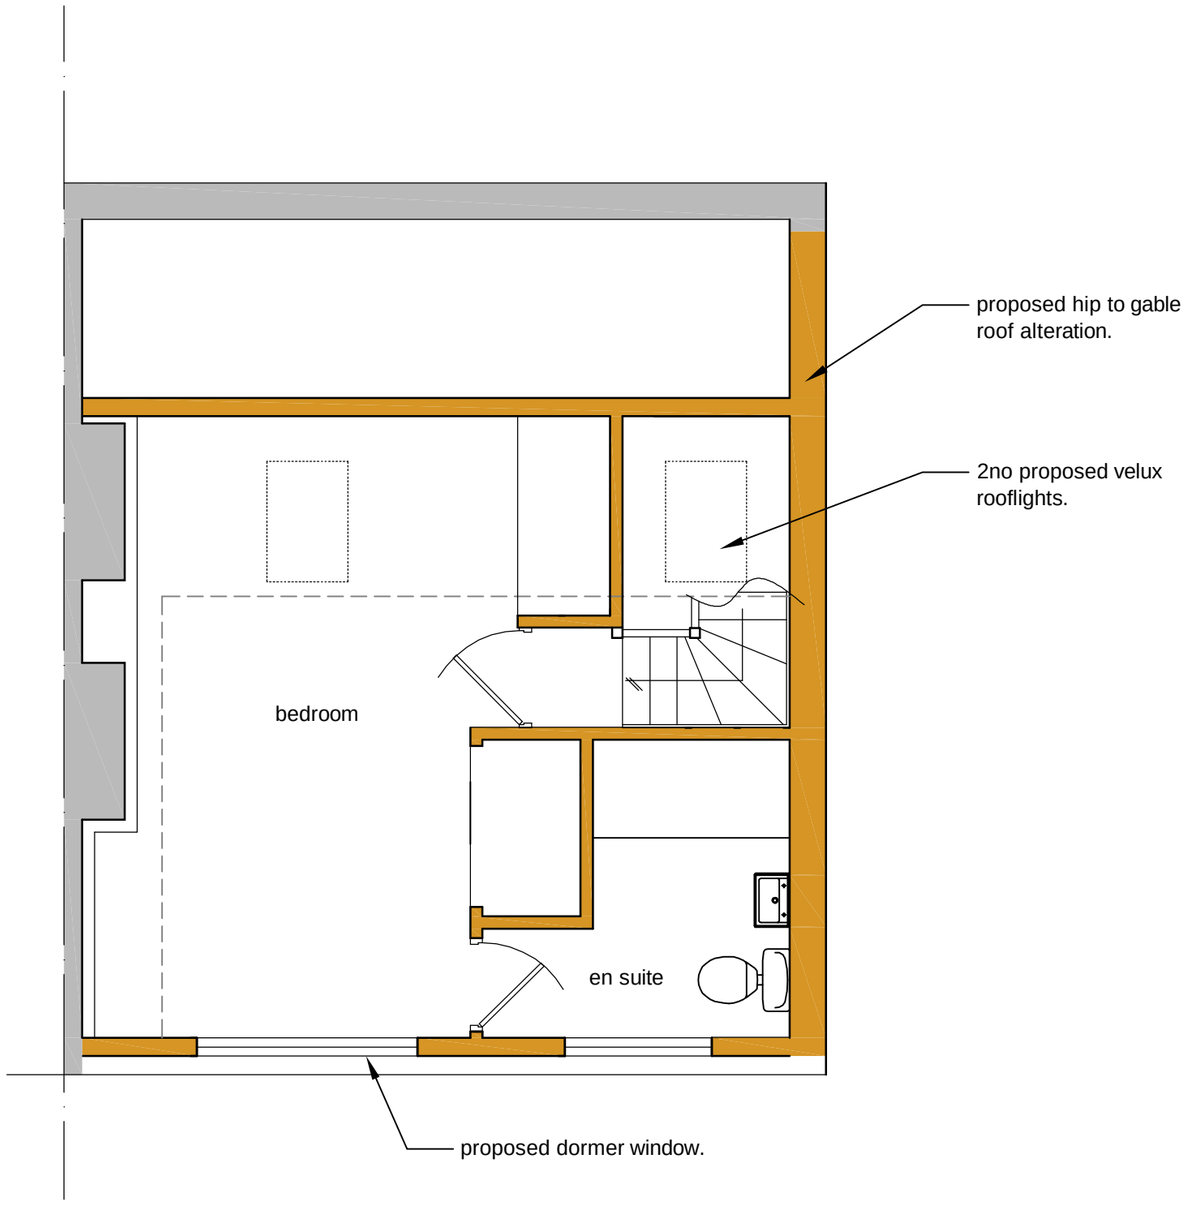



PROPOSED SECOND FLOOR PLAN
SCALE 1:50

Note:
Do not Scale from this Drawing (except for planning approval).
All dimensions are in millimetres and to be checked on site.
All Dimensions relating to subcontractors or suppliers work must be checked and agreed between the main contractor and the sub-contractors and suppliers.

DRAWING TITLE
CERTIFICATE OF LAWFULNESS - PROPOSED SECOND FLOOR PLAN

DATE: Aug 2015
SCALE: 1:50 @ A3
DRN.: gp
CHK.: -
Drawing Ref: 15091 PL301
Rev: -

CLIENT
Mr & Mrs North, 18 Aldermoor Road, Purbrook, Hants.

Gavin Page BA(hons)
tel. 07747 011252
email. gavin.page77@gmail.com

grp architectural design