




SITE PLAN

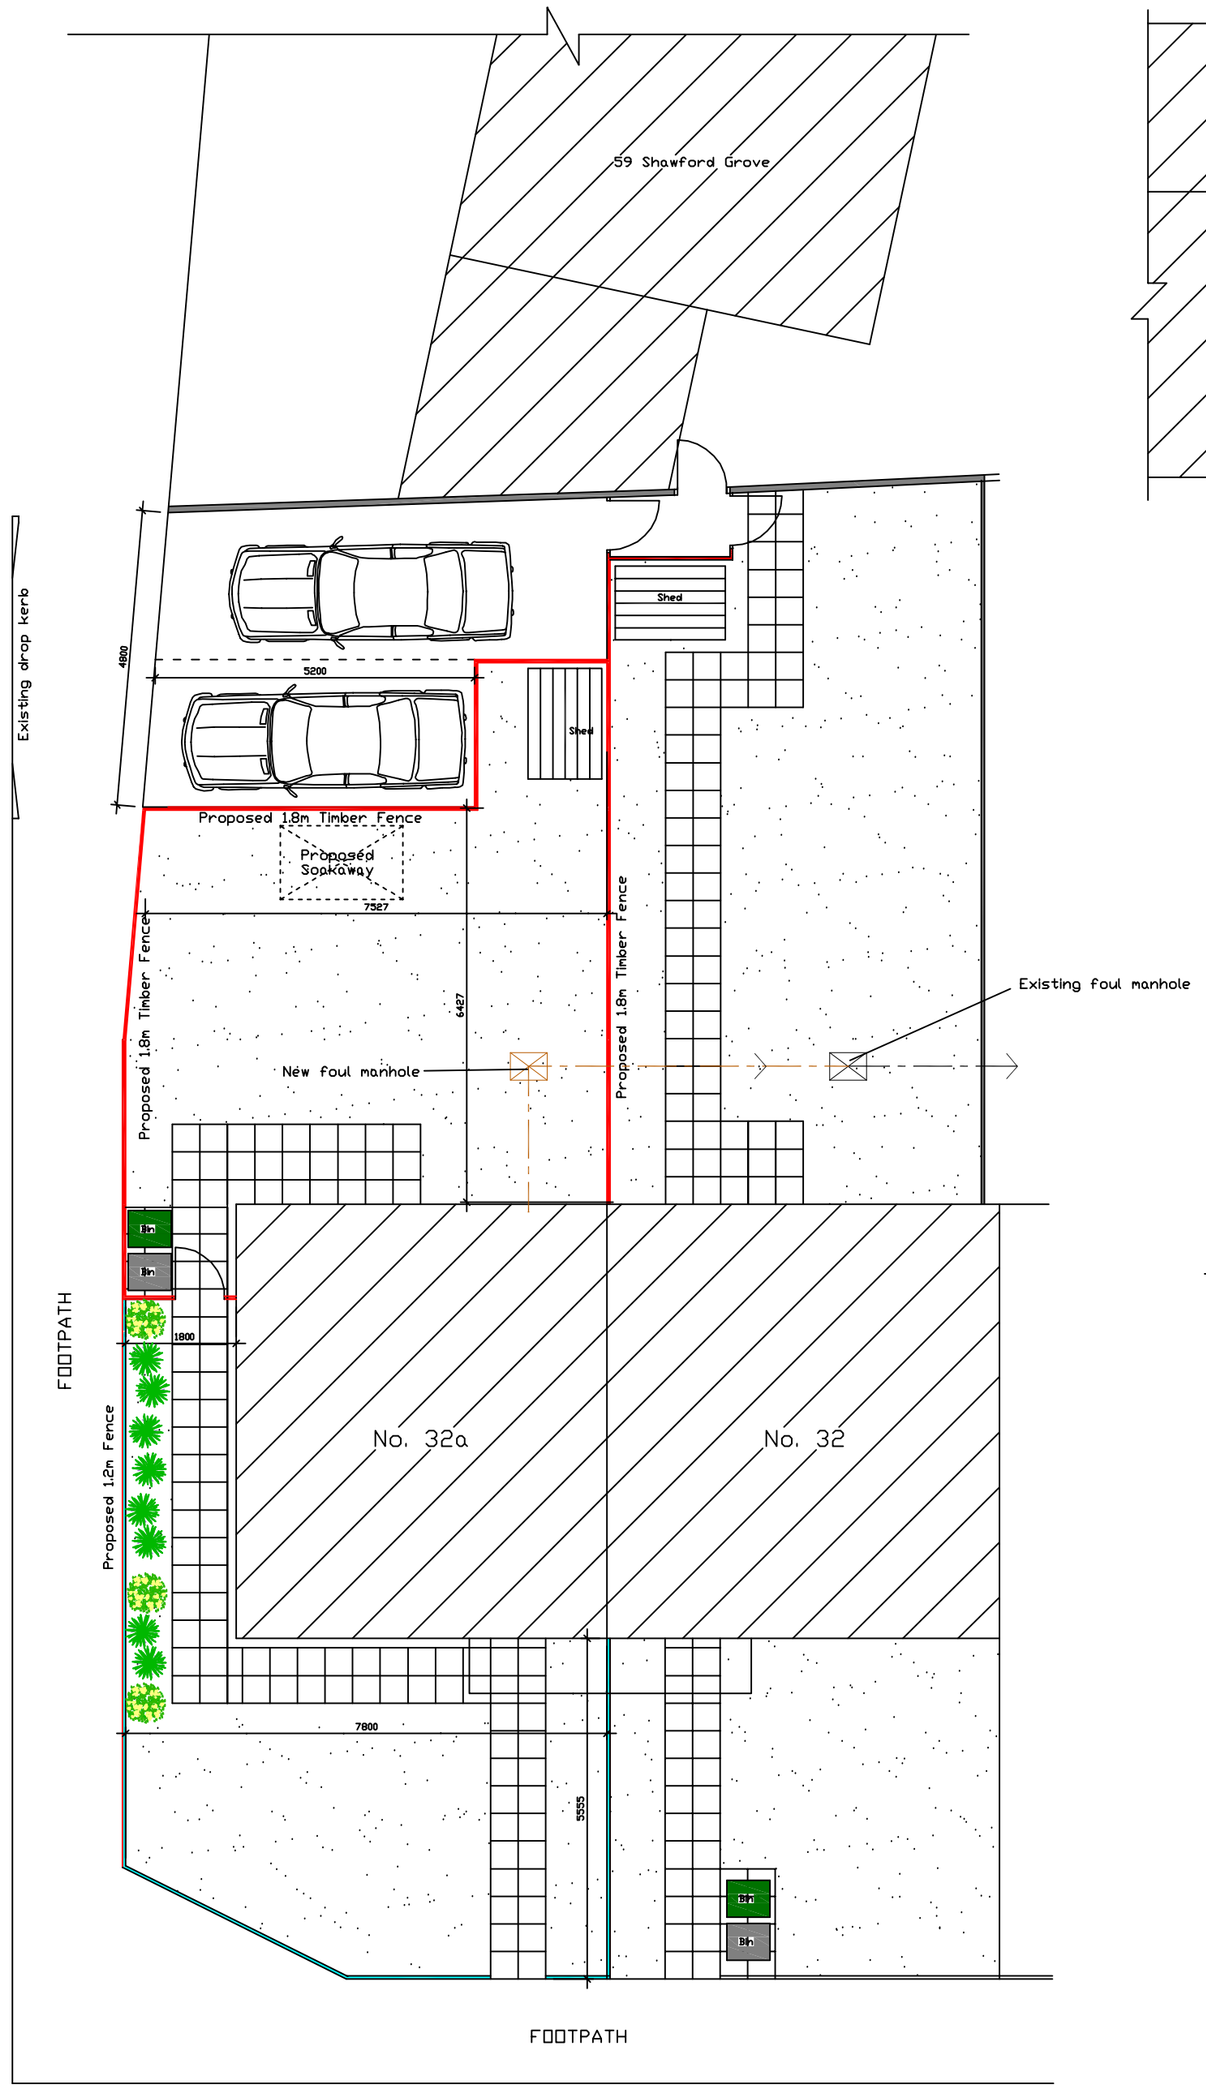


SIDE ELEVATION

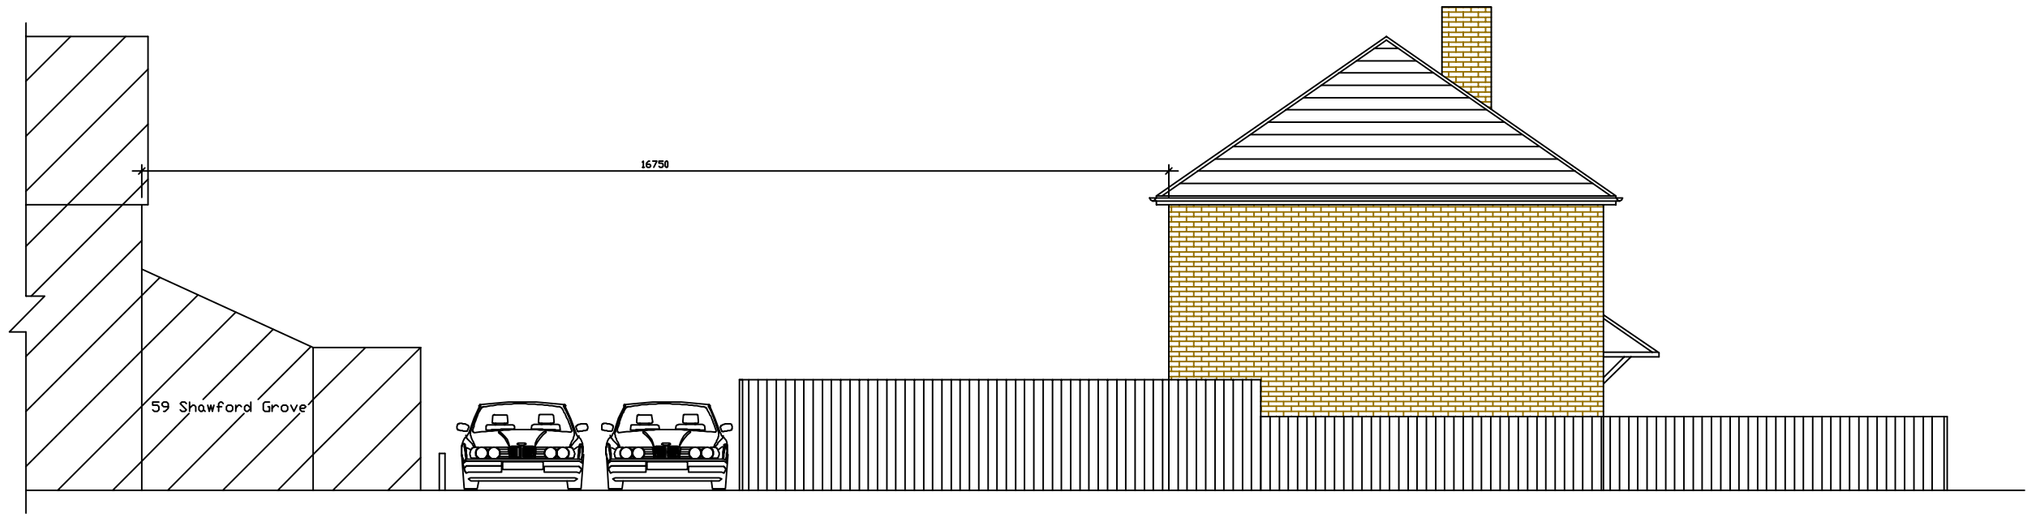


FRONT ELEVATION

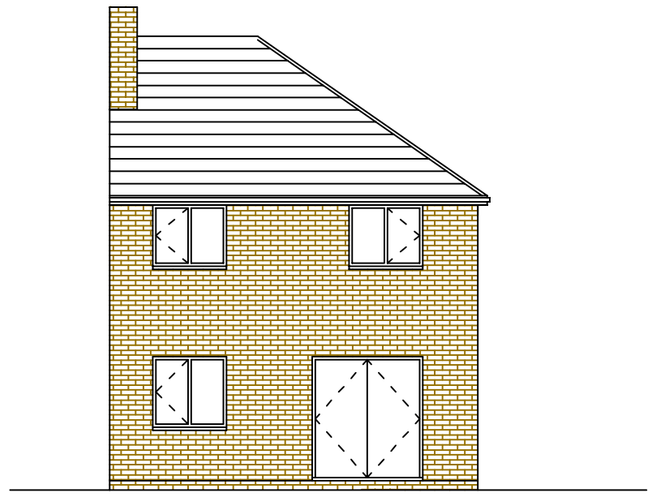

REAR ELEVATION

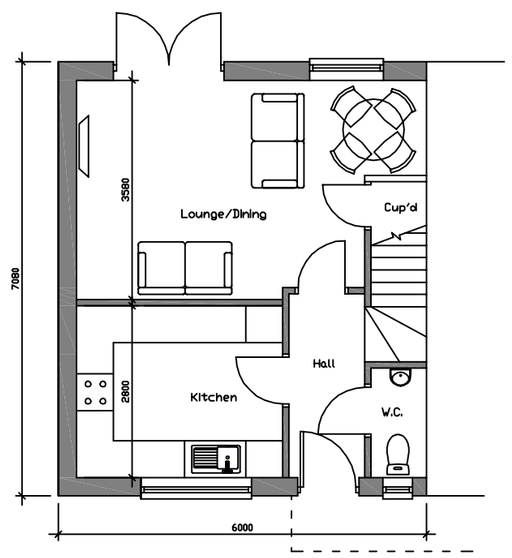

GROUND FLOOR

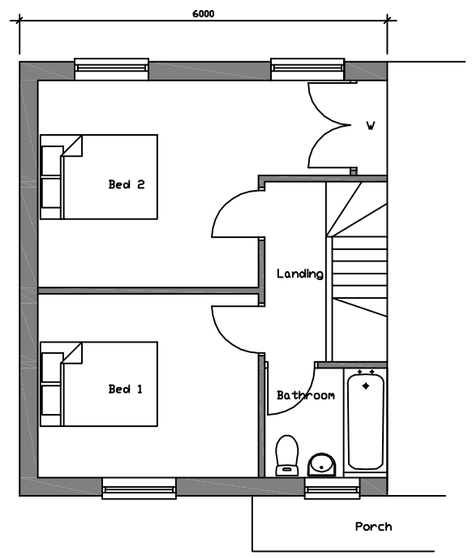

FIRST FLOOR

Scale Bar 1:100

0 1 2 3 4 5 6 7 8 9 10m

Address: Proposed 2 bed house 32 Ramsdale Avenue Havant PO9 4DZ	
Drawing Title: Proposed Plans & Elevations	
Drawing Number: Planning002	Scale: 1:100, 1:200
Date: Aug 2015	Rev: