


East Elevation 1:100



North Elevation 1:100

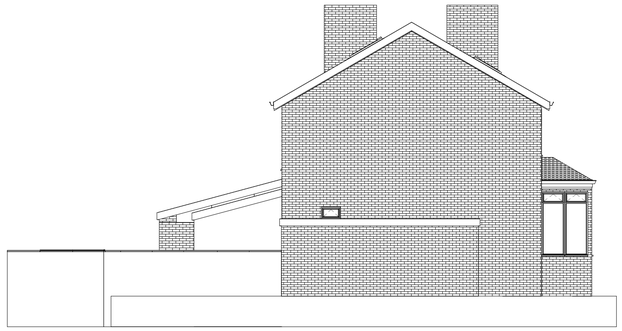


South Elevation 1:100



3D North View



3D South View

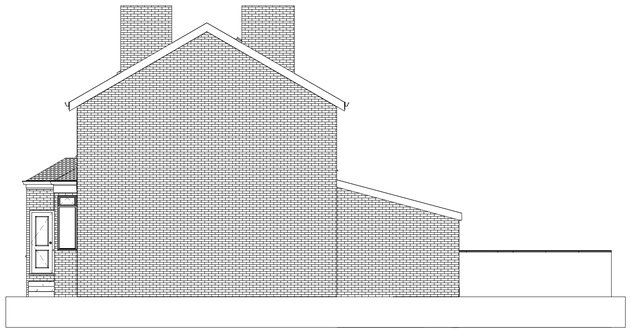

West Elevation 1:100





IJ Murray Associates

www.ijma.co.uk

IJ Murray Associates
173 Havant Road
Hayling Island
Hampshire
PO11 0LF
Phone 02392469004
Mob 07779 246915
e-mail ian@ijma.co.uk

These drawings are for planning and building regulation purposes only and are not for construction. All dimensions should be checked on site before work commences

These Drawings are the property of IJ Murray Associates (part of Clanfield Media Ltd) and should not be reproduced or used in any way without the permission of a Director of Clanfield Media Ltd

No.	Description	Date

Richard & Charlotte
36 Bushy Mead

Existing Elevations

Project number	Project Number
Date	Issue Date
Drawn by	Author
Checked by	Checker

A102

Scale: As indicated

26/07/2013 15:32:31