



Proposed South Elevation.




Proposed East Elevation.

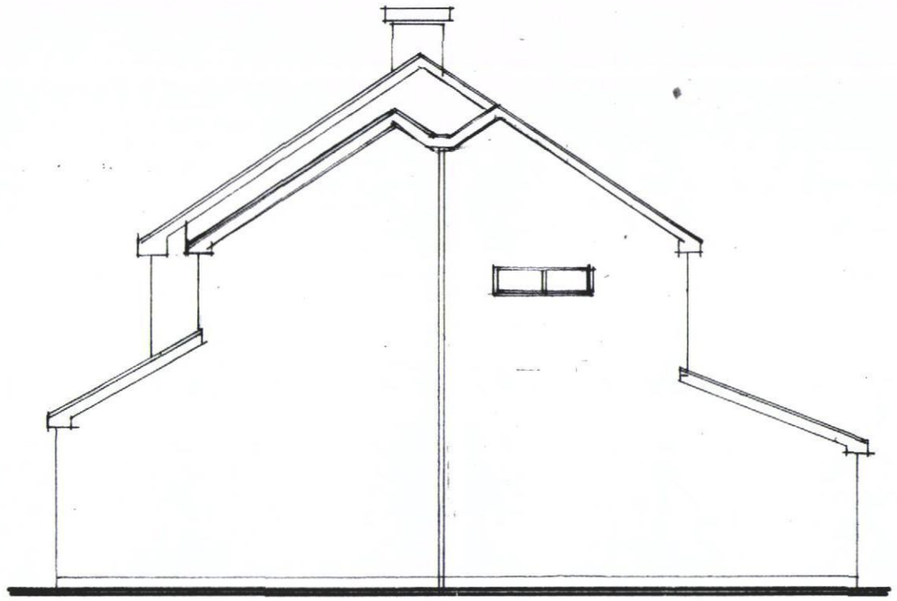

Proposed North Elevation.

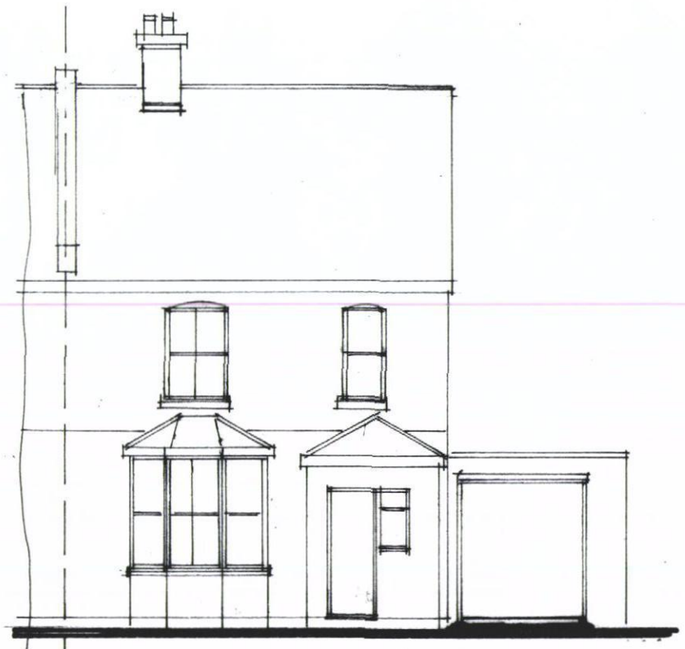

Existing South Elevation.

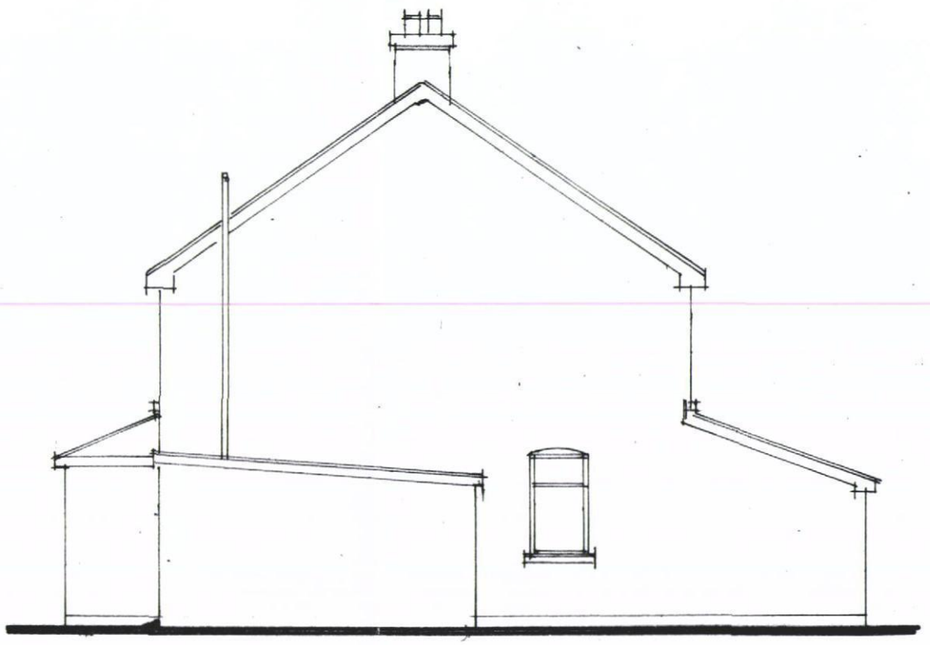

Existing East Elevation.

HAVANT BOROUGH COUNCIL
15 JUL 2015
RECEIVED

Proposed 2 storey side extension at 581 Southleigh Road, Emsworth, Hants. PO10 7TE

D. Harrison Esq..

Scale 1:100	Date June 2015
A3 Drawing Number	3
Revision	