
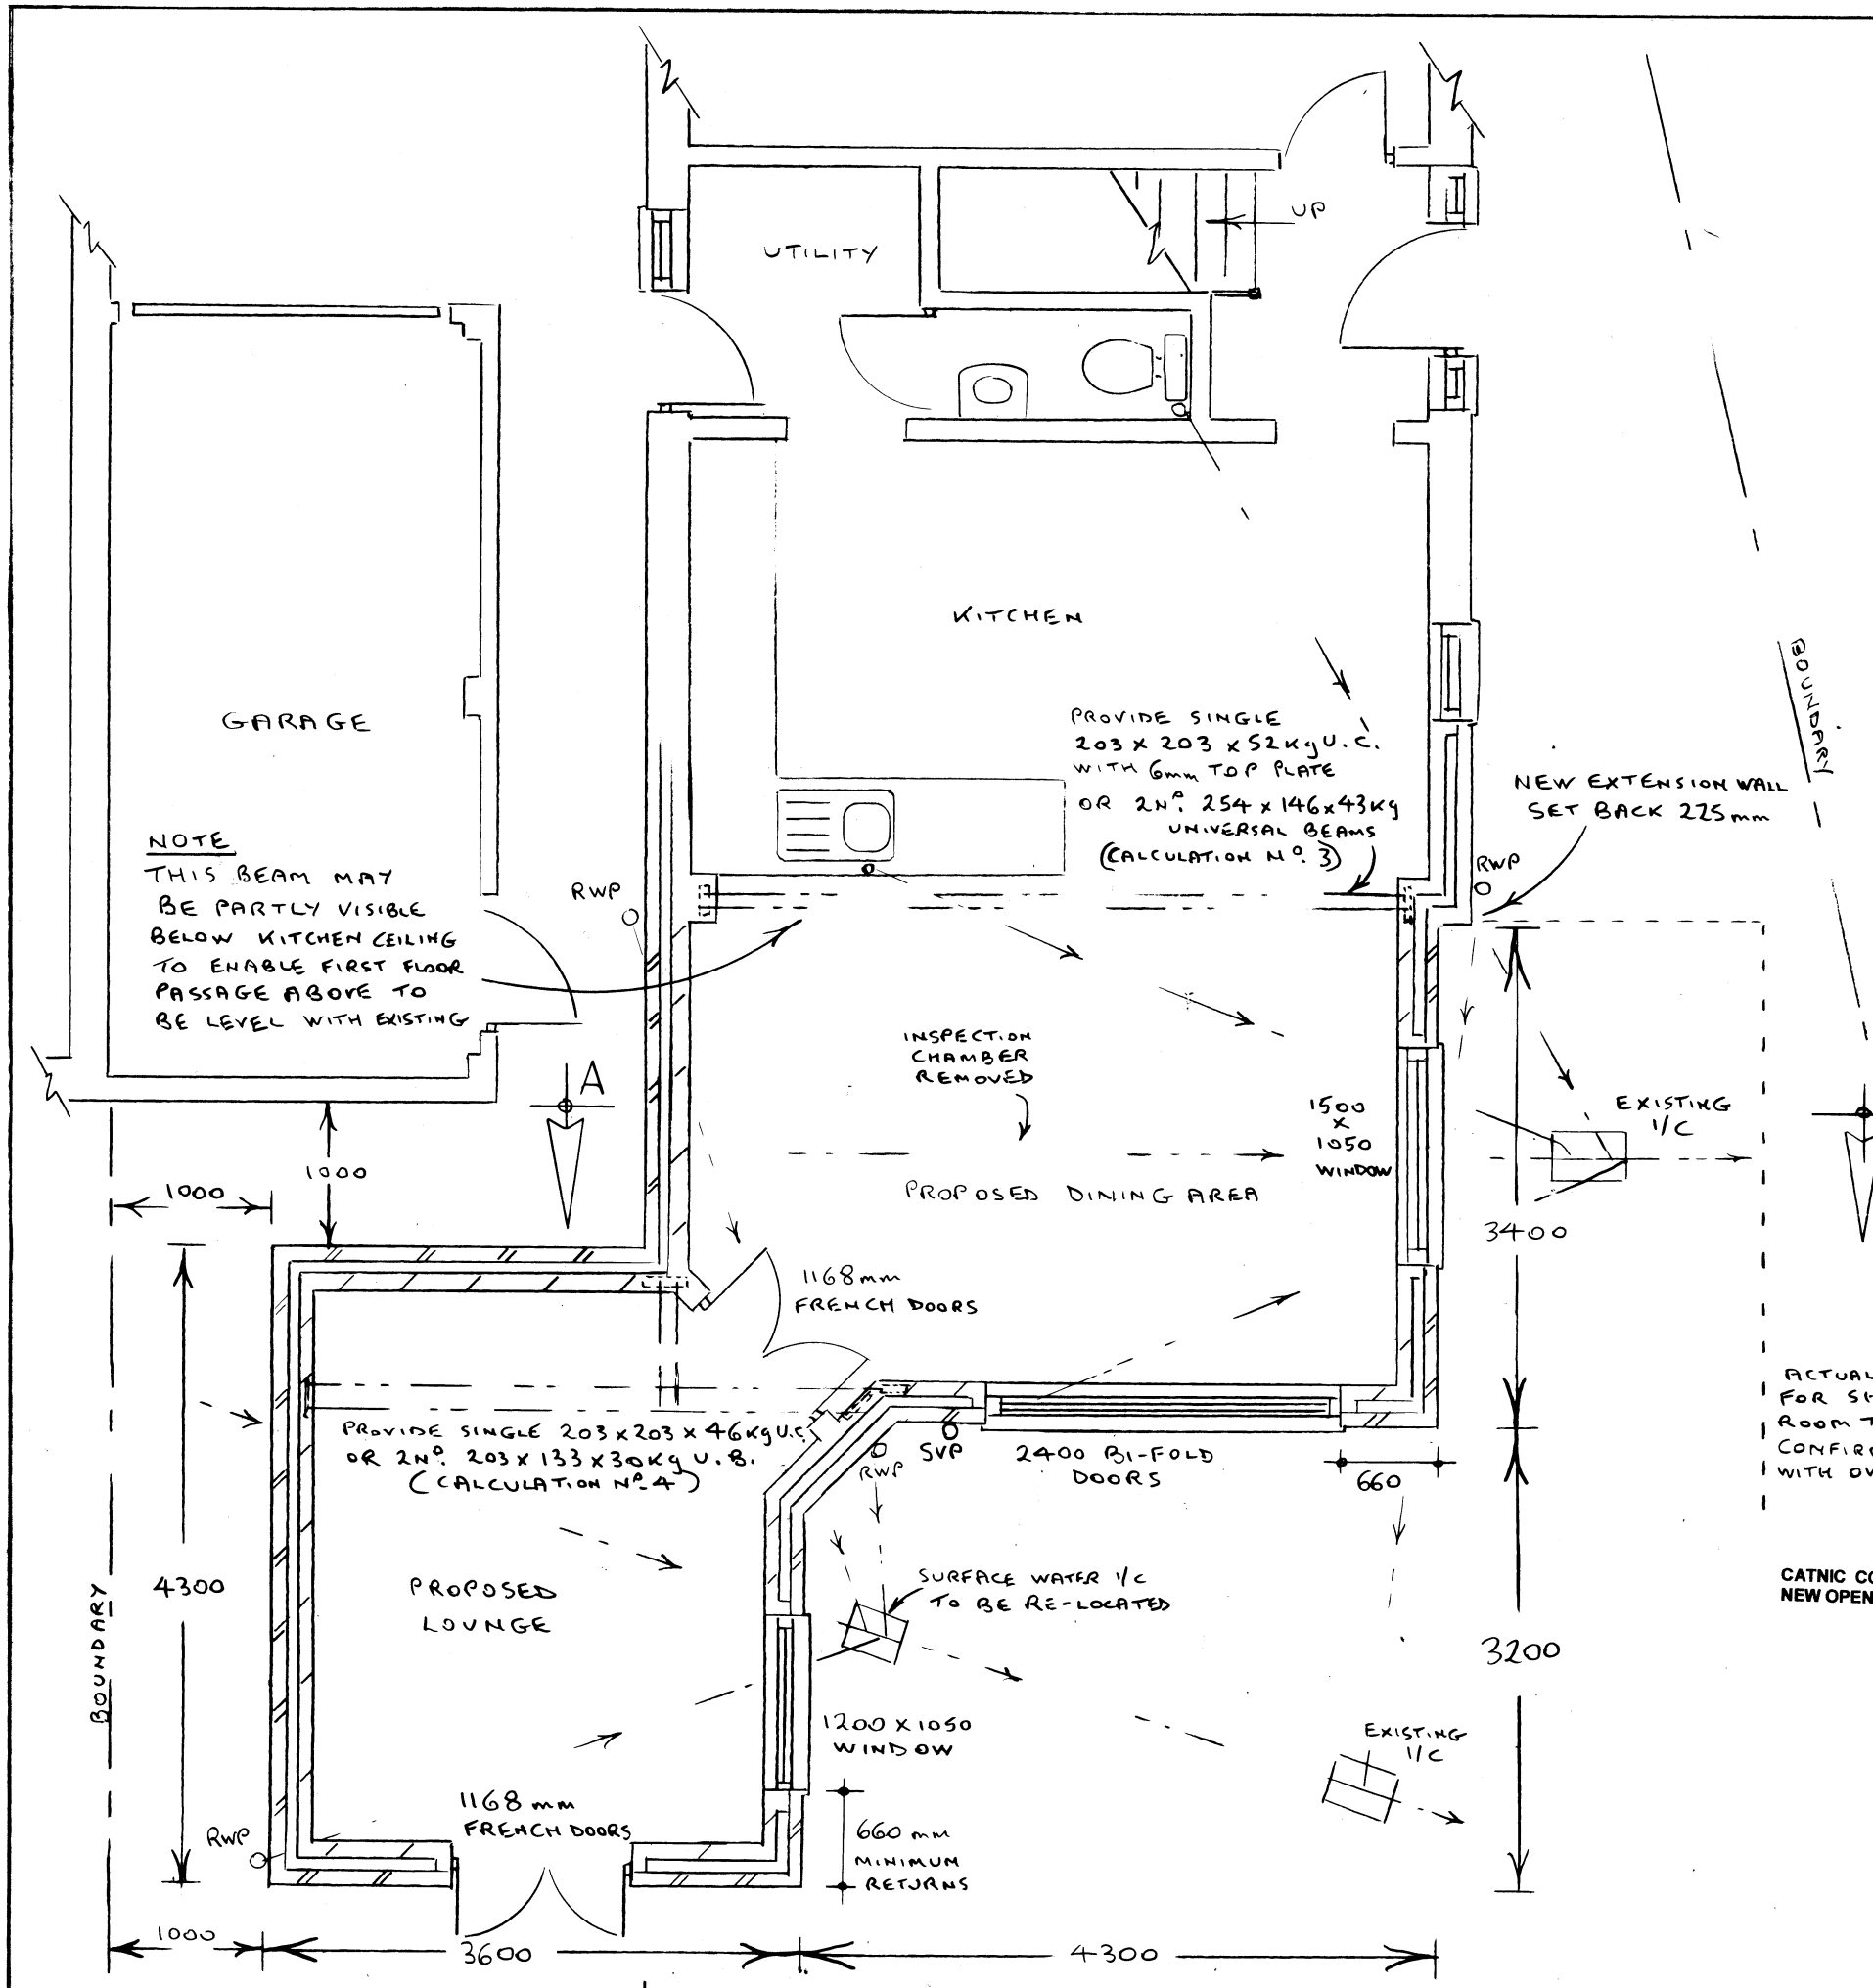


GROUND FLOOR

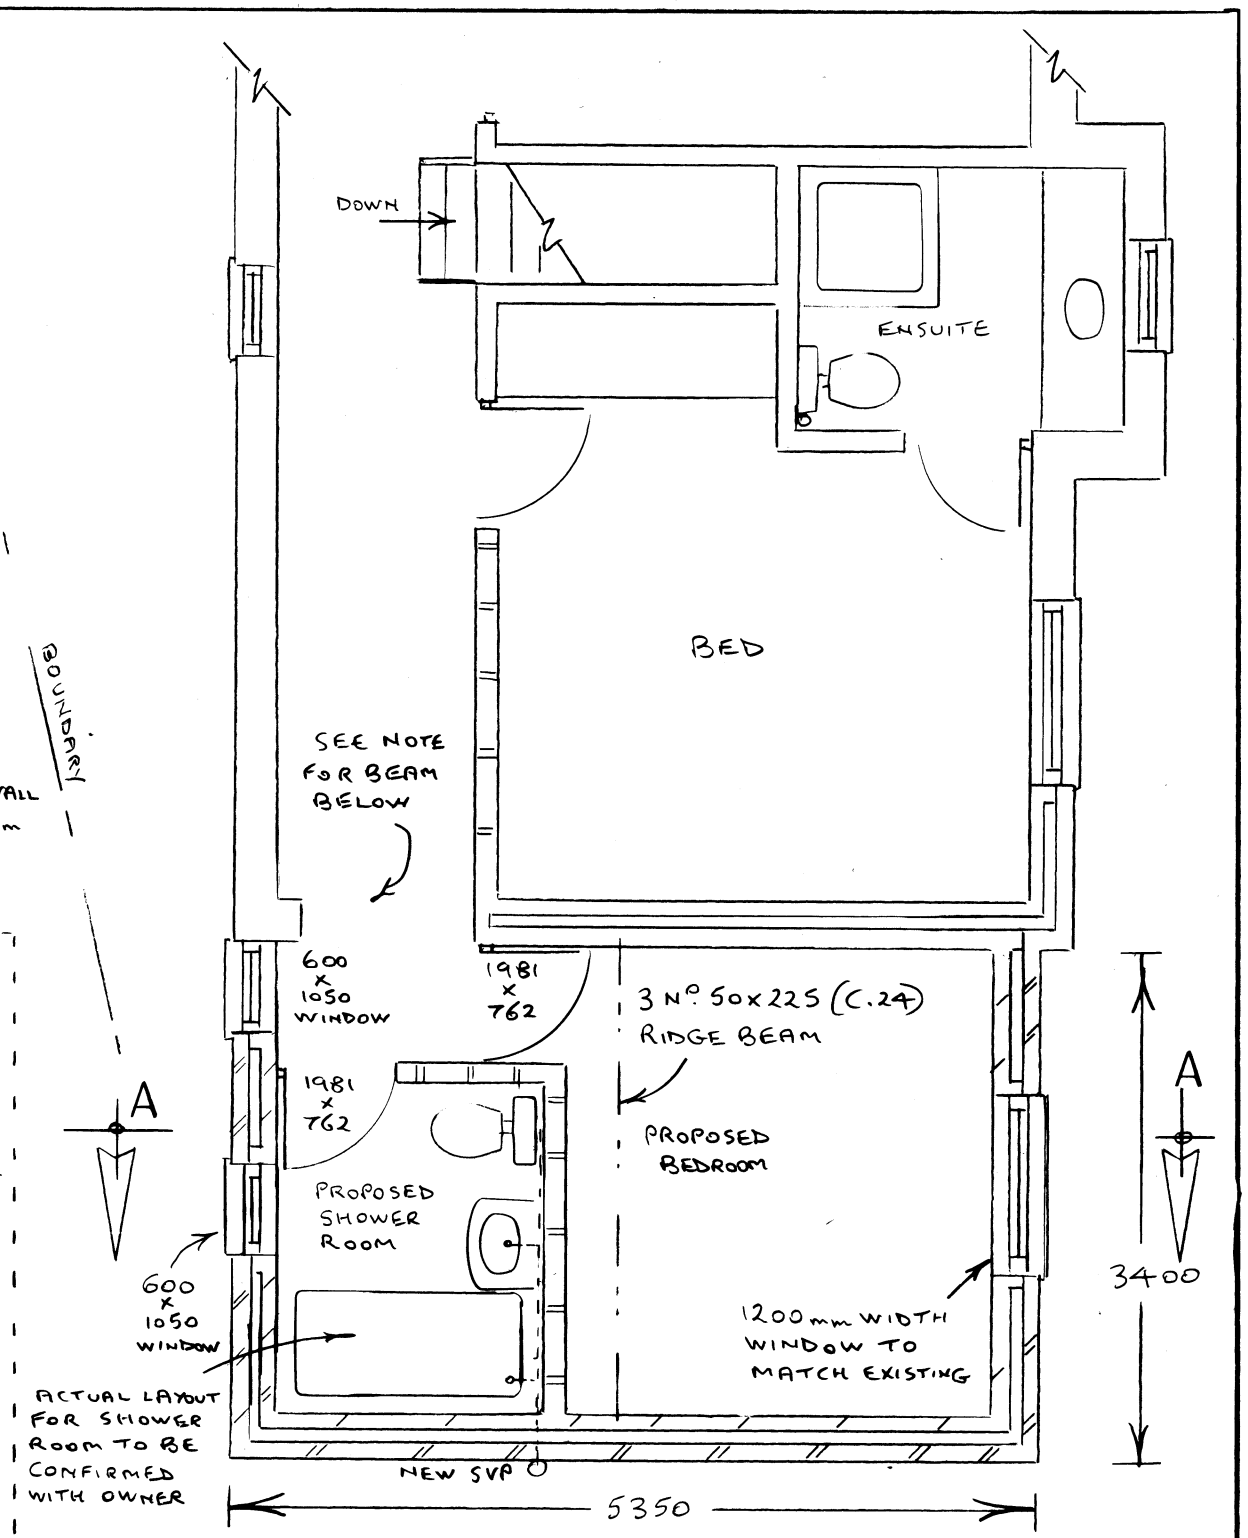

CATNIC CG90/100 LINTELS TO ALL NEW OPENINGS, OR EQUIVALENT.

FIRST FLOOR

PROPOSED FLOOR PLANS 1:50

ROGER CLARK (ARCHITECTURAL SERVICES)
Tel: 023 9237 3841

PLAN No: 24382 / 2

Drawing : Proposed Floor Plans Scale : 1:50

PROPOSED EXTENSION

7 CEDAR GARDENS

HAVANT