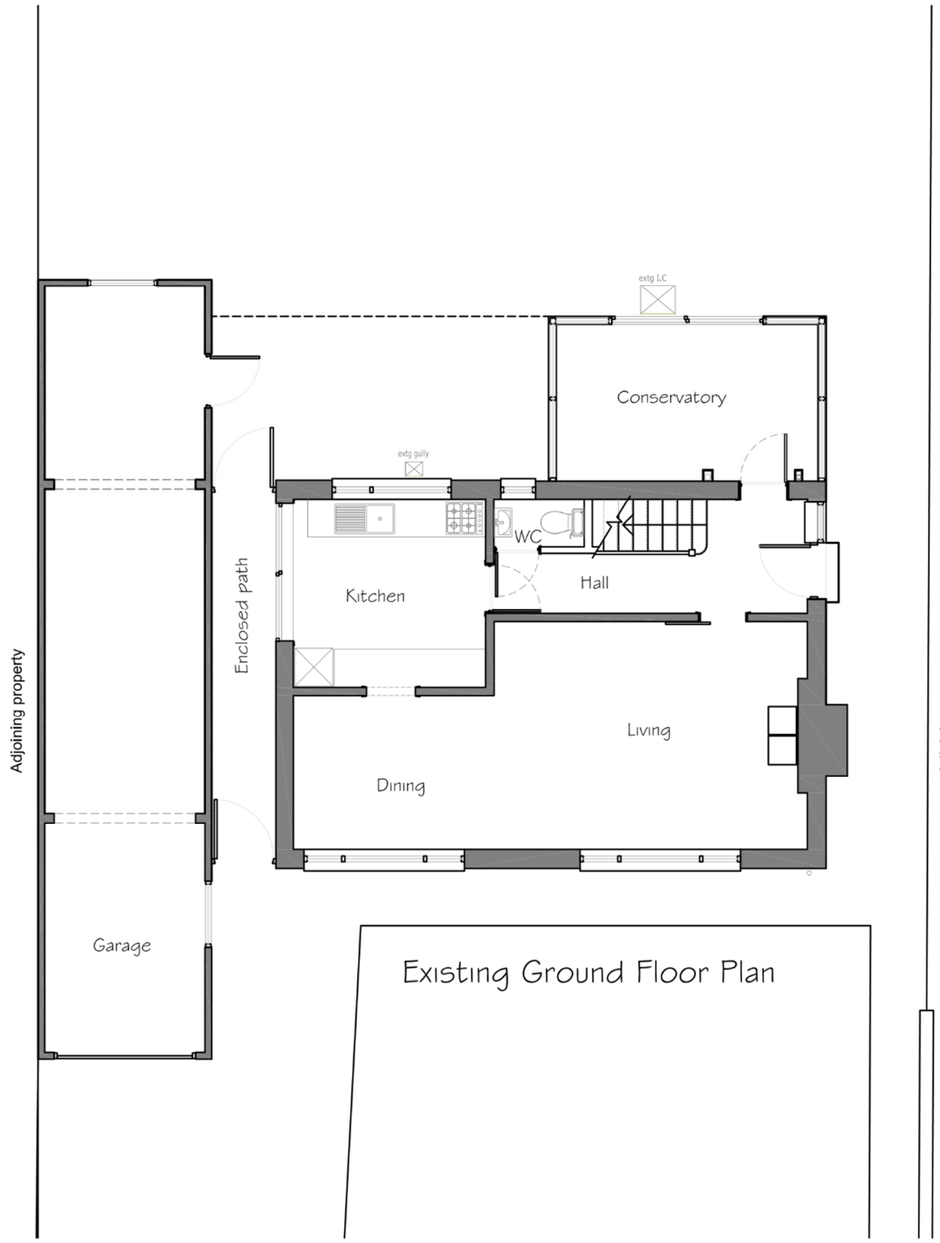

Existing Ground Floor Plan

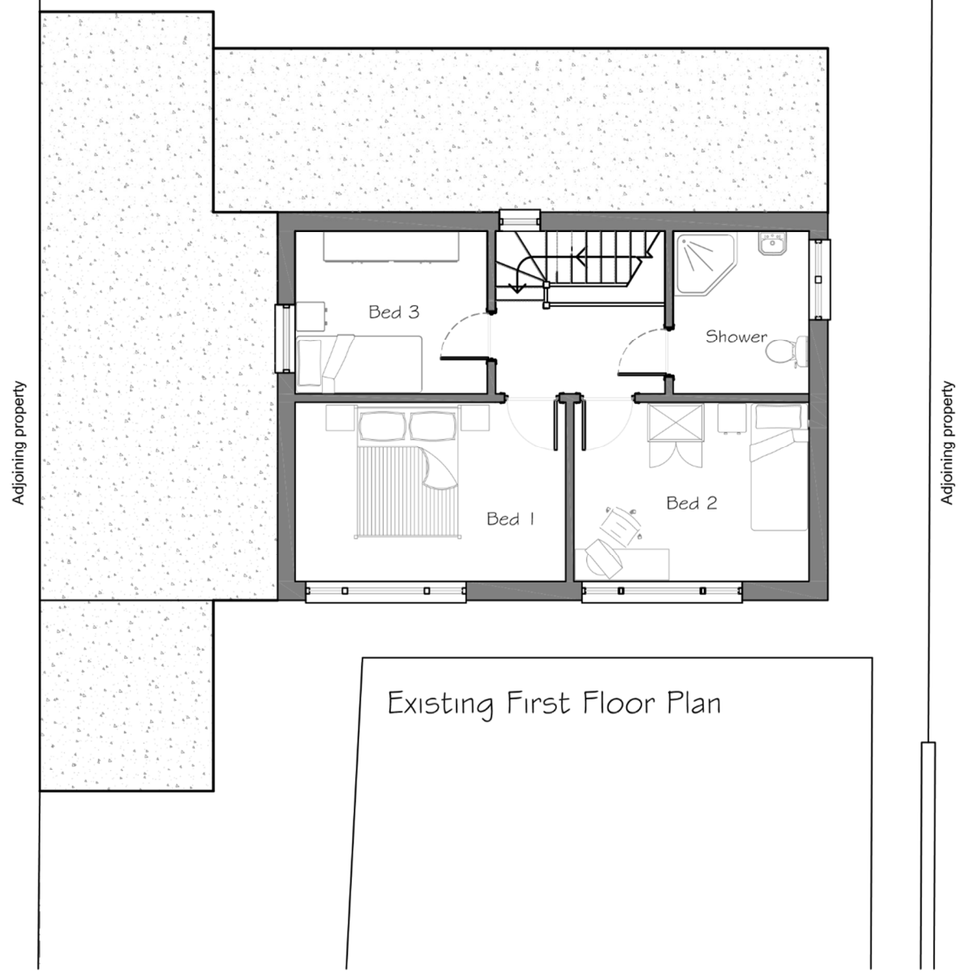

Existing First Floor Plan

Rev	Description	Date	PM
-			
-			

REVISIONS

CLIENT
Mr & Mrs Edgington
10 Highland Close
Emsworth
Hants

PROJECT
Single Storey Rear Extension

TITLE
Existing Ground and First Floor Plans

iDraw Ltd, 51 Catherington Lane,
Horndean, Hampshire. PO8 9HT
Mob: 07810 518633 Tel: 02392 346 530
Email : idraw@live.co.uk Web: www.idrawarchitecture.co.uk

PLANNING

iDraw Limited
©Copyright Reserved 2014.

Scale : 1:100@A3
Date : © OCT2014

Drawn by : MD

Drawing No: 166.14.I05.100

A	B	C	D	E	F	G	H
J	K	L	M	N	P	Q	R
S	T	U	V	W	X	Y	Z