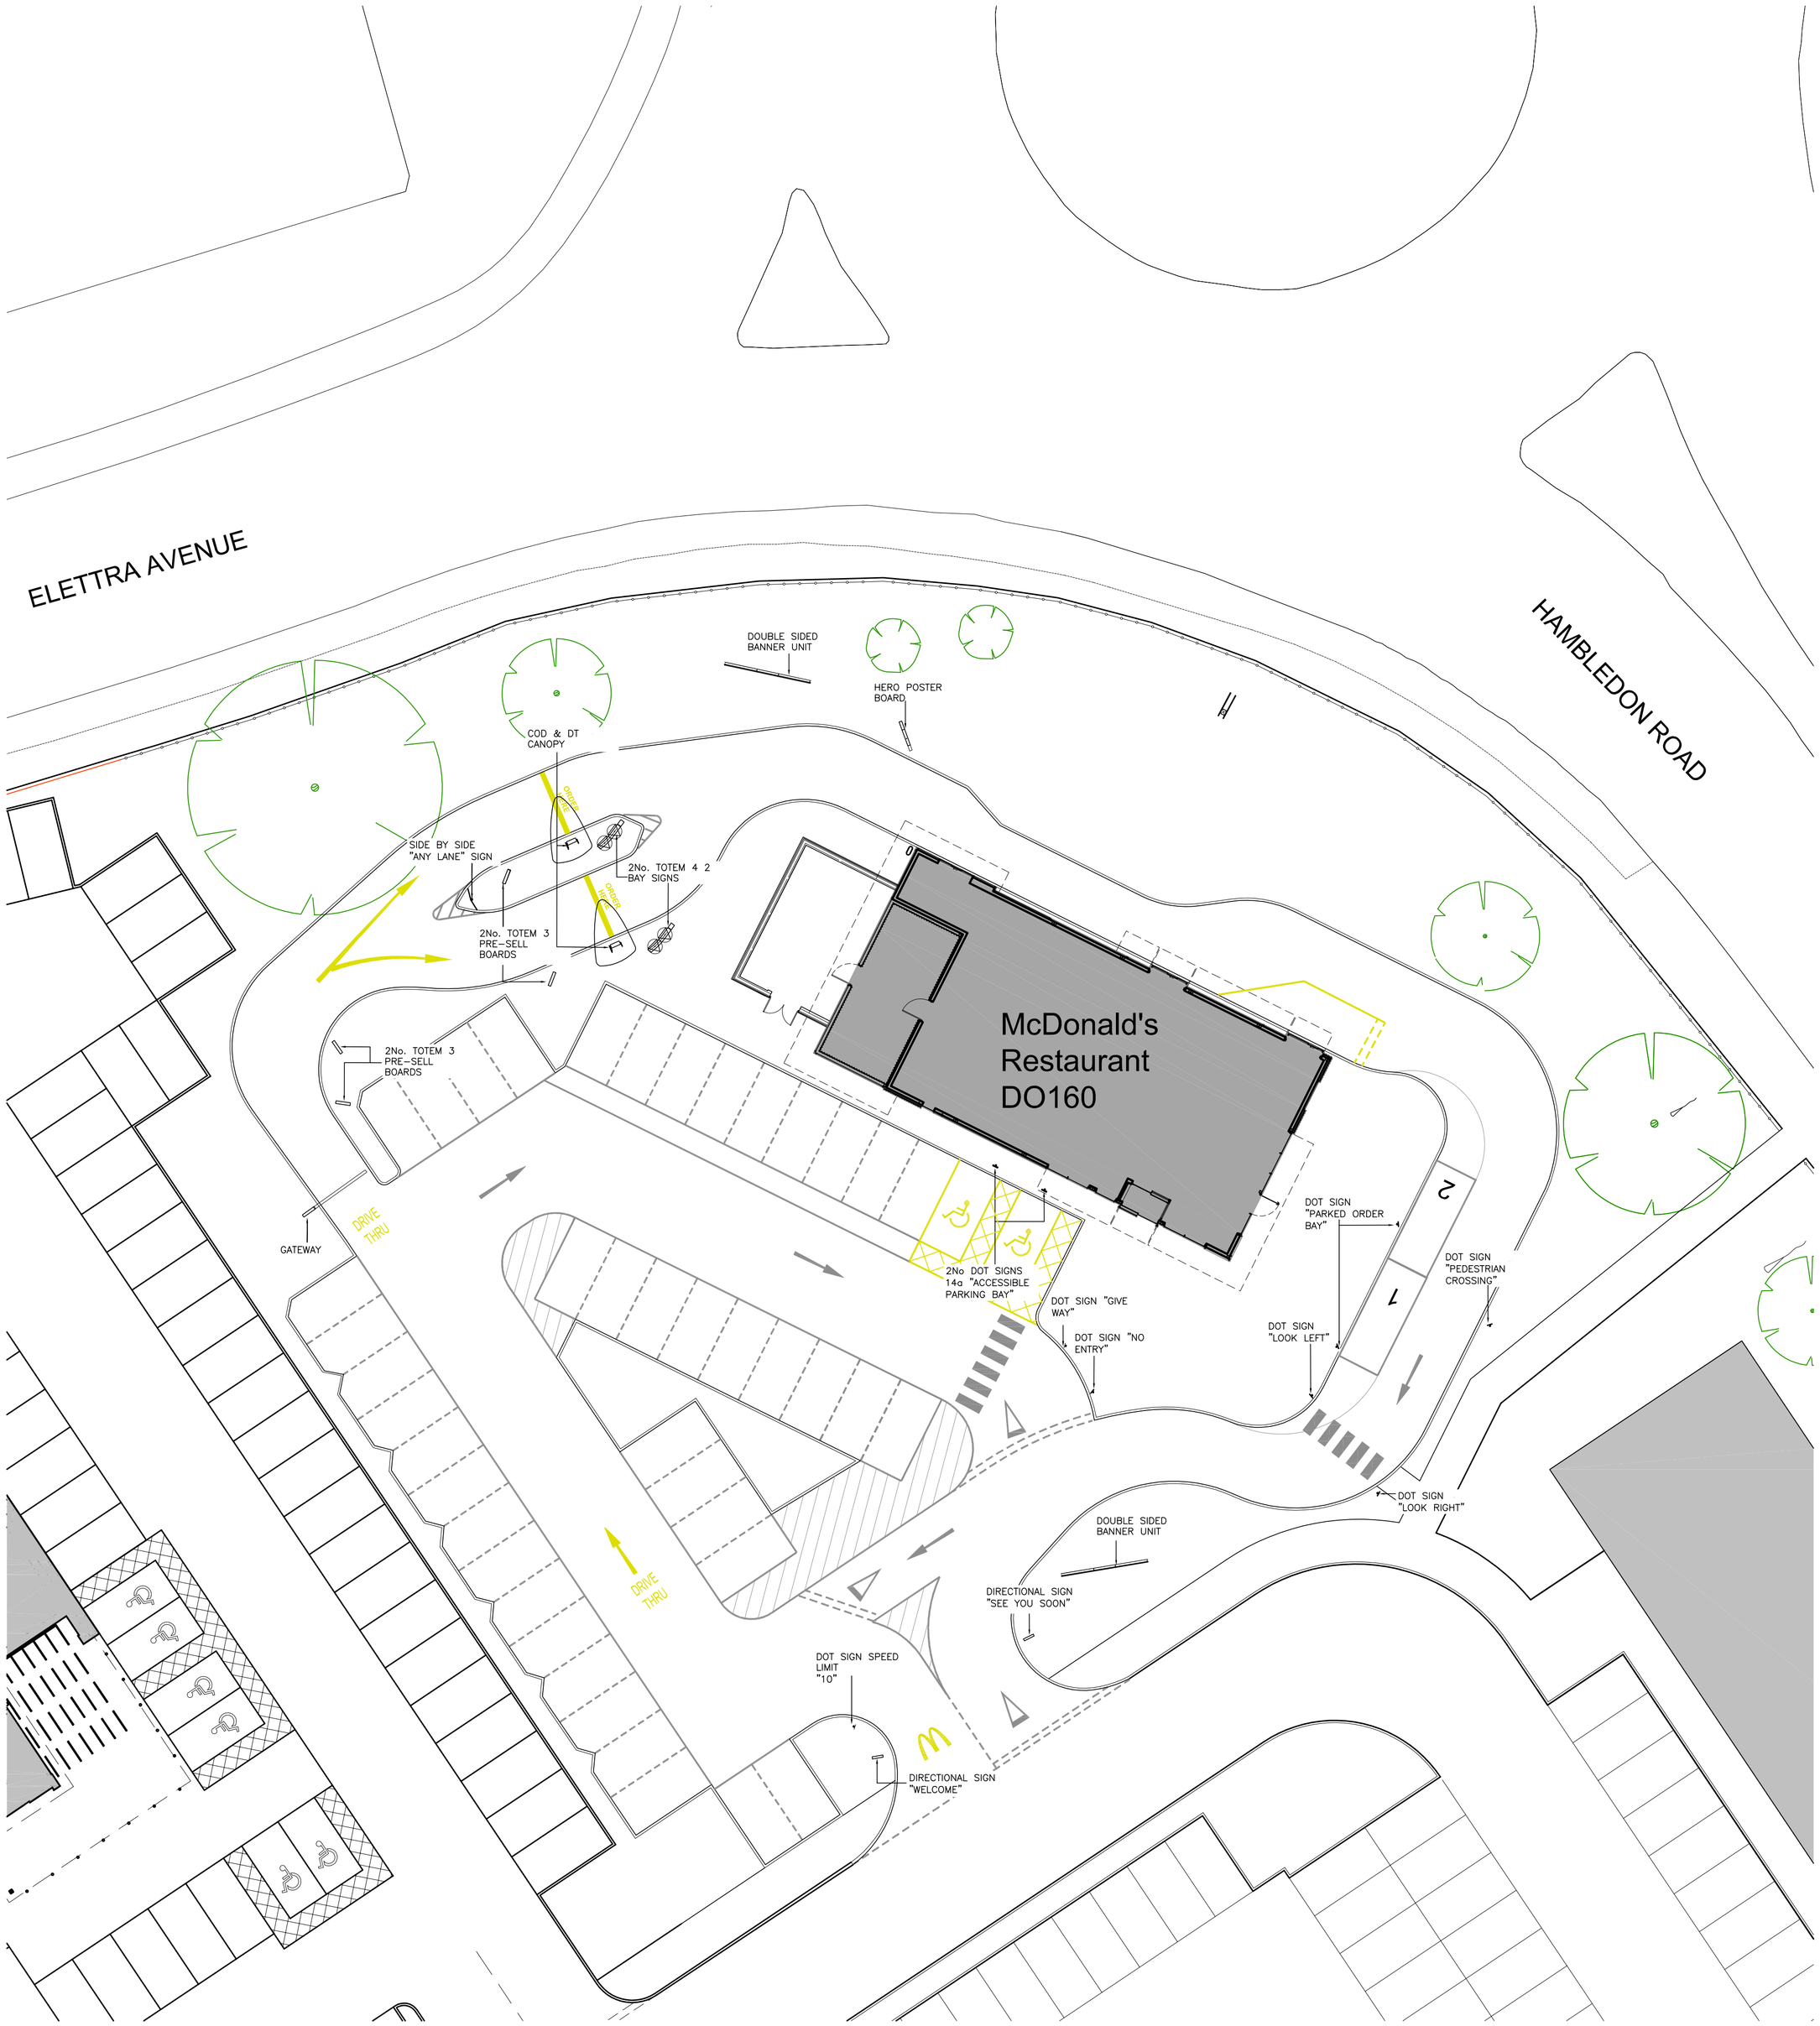

Scurr Architects
93 Southdown Road
Harpenden
Hertfordshire
AL5 1PR
T. 01582 760999
E. mail@scurr.co.uk
www.scurr.co.uk
architects ■ designers ■ project managers

Notes:
All drawings to be read in conjunction with all other drawings as noted on issue sheet.

SITE SIGNAGE SCHEDULE - ERDDS SIGNAGE (BUTTERFIELDS SIGNS)

ADVERT REF	SIGN TYPE	QTY	SIZE (mm)	MATERIALS	COLOUR	HEIGHT (mm) ABOVE GROUND	EXTENT (mm) OF PROJECTION	HEIGHT (mm) OF TEXT	ILLUMINATION
GATEWAY	3	1	4250W x 200D x 3200H	PPC Aluminium Gateway Sign with internally illuminated "Drive Thru" to front elevation.	Khaki Green RAL 6015, Timber, Yellow & White	3200	2800 to underside of height restrictor.	N/A	(STATIC - Max. 600cd/m²)
TOTEM 3 PRE-SELL BOARDS	7	4	800W x 150D x 2400H	PPC aluminium panels with options for 1no. / 2no. & 3no. internally illuminated POS sign. Signs to be single sides and non-rotating.	Khaki Green RAL 6015 & Grey	2400	N/A	N/A	(STATIC - Max. 600cd/m²)
HERO POSTER BOARD	13	1	1700W x 150D x 2640H	Aluminium panel with rotating/internally illuminated display panel.	Timber, Khaki Green RAL 6015 & Grey	2640	N/A	N/A	(STATIC - Max. 600cd/m²)
COD & DRIVE-THRU CANOPY	8	2	COD - 530W x 200D x 1570H approx CANOPY - 2390W x 3500 x 3000H	COD - PPC Aluminium customer order display unit including speaker point and colour monitor display. CANOPY - Aluminium and acrylic canopy.	Khaki Green RAL 6015 PPC Alu & Acrylic	COD - 1570 CANOPY - 3000	3500	N/A	Monitor Illuminated Only.
TOTEM 4 2 BAY	11	2	1930W x 220D x 2510H	Rotating two bay unit. Aluminium panels with internally illuminated twin rotating POS sign.	Timber effect Aluminium	2510	N/A	N/A	(STATIC - Max. 600cd/m²)
SIDE BY SIDE 'ANY LANE' SIGN	19	1	1300W x 100D x 1400H	PPC sheet steel with applied white reflective vinyl. 76mm diameter x 1600mm high steel post sprayed RAL 9006.	Green (Dulux 90YY 07/93)	1400	N/A	N/A	None
SINGLE SIDED DIRECTIONAL SIGN 'WELCOME'	2	1	600W x 120D x 2100H	PPC aluminium panels with directional arrow.	Khaki Green RAL 6015, White & Grey	2100	N/A	N/A	(STATIC - Max. 600cd/m²)
SINGLE SIDED DIRECTIONAL SIGN 'SEE YOU SOON'	2	1	600W x 120D x 2100H	PPC aluminium panels with directional arrow.	Khaki Green RAL 6015, White & Grey	2100	N/A	N/A	(STATIC - Max. 600cd/m²)
DOUBLE SIDED BANNER UNIT	22	2	4820W x 150D x 2060H	PPC punched steel panel with 'McDonalds' wording, Sheet steel support & steel base	Green (Dulux 90YY 07/93) & Dark Grey RAL 7022	2060	N/A	N/A	None
DOT SIGN 14a 'ACCESSIBLE PARKING BAY'	24	2	280W x 700H	Sign head on metal post fitted via mass concrete foundation.	White	1500	N/A	N/A	None
DOT SIGN 14b & 14c 'PARKED ORDER BAY'	24	2	280W x 700H	Sign head on metal post fitted via mass concrete foundation.	White	1500	N/A	N/A	None
DOT SIGN 25d 'PEDESTRIAN CROSSING'	25	1	412W x 360H	Sign head on metal post fitted via mass concrete foundation.	Red & White	1500	N/A	N/A	None
DOT SIGN 'NO ENTRY' (25e)	25	1	450 Dia	Sign head on metal post fitted via mass concrete foundation.	Red & White	1500	N/A	N/A	None
DOT SIGN '10mph SPEED LIMIT'	N/A	1	450 Dia	Sign head on metal post fitted via mass concrete foundation.	Red & White	1500	N/A	N/A	None
DOT SIGN 'PEDESTRIANS LOOK RIGHT'	N/A	1	400W x 300H	Sign head on metal post fitted via mass concrete foundation.	Black & White	1500	N/A	N/A	None
DOT SIGN 'PEDESTRIANS LOOK LEFT'	N/A	1	400W x 300H	Sign head on metal post fitted via mass concrete foundation.	Black & White	1500	N/A	N/A	None

REV.	DATE.	DRAWING REVISIONS.	BY.	CHECKED
C	19.06.2015	Site boundary amended.	JK	.
B	12.06.2015	Updated to Latest Developer Base Plan.	TA	JK
A	13.05.2015	Updated to latest developer layout.	JK	-

GENERAL NOTES:
All works are to be undertaken in accordance with the Building Regulations and the latest British Standards.
All proprietary materials and products are to be used strictly in accordance with the manufacturer's recommendations.
All dimensions to be checked on site prior to construction.
All risks assessed to comply with the designer's responsibility under the Construction (Design Management) Regulations 2007.

PROPOSED DEVELOPMENT AT
Elettra Avenue
WATERLOOVILLE

STORE No :-
8212

ON BEHALF OF :-
McDonald's Restaurants Ltd

DRAWING TITLE :-
Proposed Site Layout Plan
Site Signage

D0160

DRAWN BY	CHECKED BY	DRAWING No.	REV No.
BV	JK	6449-PL-008	C
SCALE & SIZE: 1:200@A1	DATE: April 2015		

Scurr Architects
93 Southdown Road
Harpenden
Hertfordshire
AL5 1PR
T. 01582 760999
E. mail@scurr.co.uk
www.scurr.co.uk
architects ■ designers ■ project managers

N

0 5 10 15 20
Scale in metres.

© Copyright McDonald's Restaurants & Scurr Architects