Black external bin by Glasdon (UK), model Topsy 2000 (Black). Bin complete with lock, liner, cigarette stubbing plate and 'Firexpire' fire safety device.

Materials: Zinc coated steel liner. Durapol plastic outer and plinth supplied in black or dark grey.

Volume = 110 Litres

Height = 1000mm
Diameter = 545mm
Weight = 15kg

Number of bins supplied = 7



Key
Liter Bin

Litter bin

Nestor Yellow grit/salt storage container by Glasdon (UK)Ltd.
Materials: Durapol plastic

Height = 802mm
Width = 1083mm
Depth = 764mm


Number of bins supplied = 4



Key
Salt Grit Bin

Grit / salt container

Ordnance Survey® information.
© Crown copyright. All rights reserved.
Licence number AR100007392

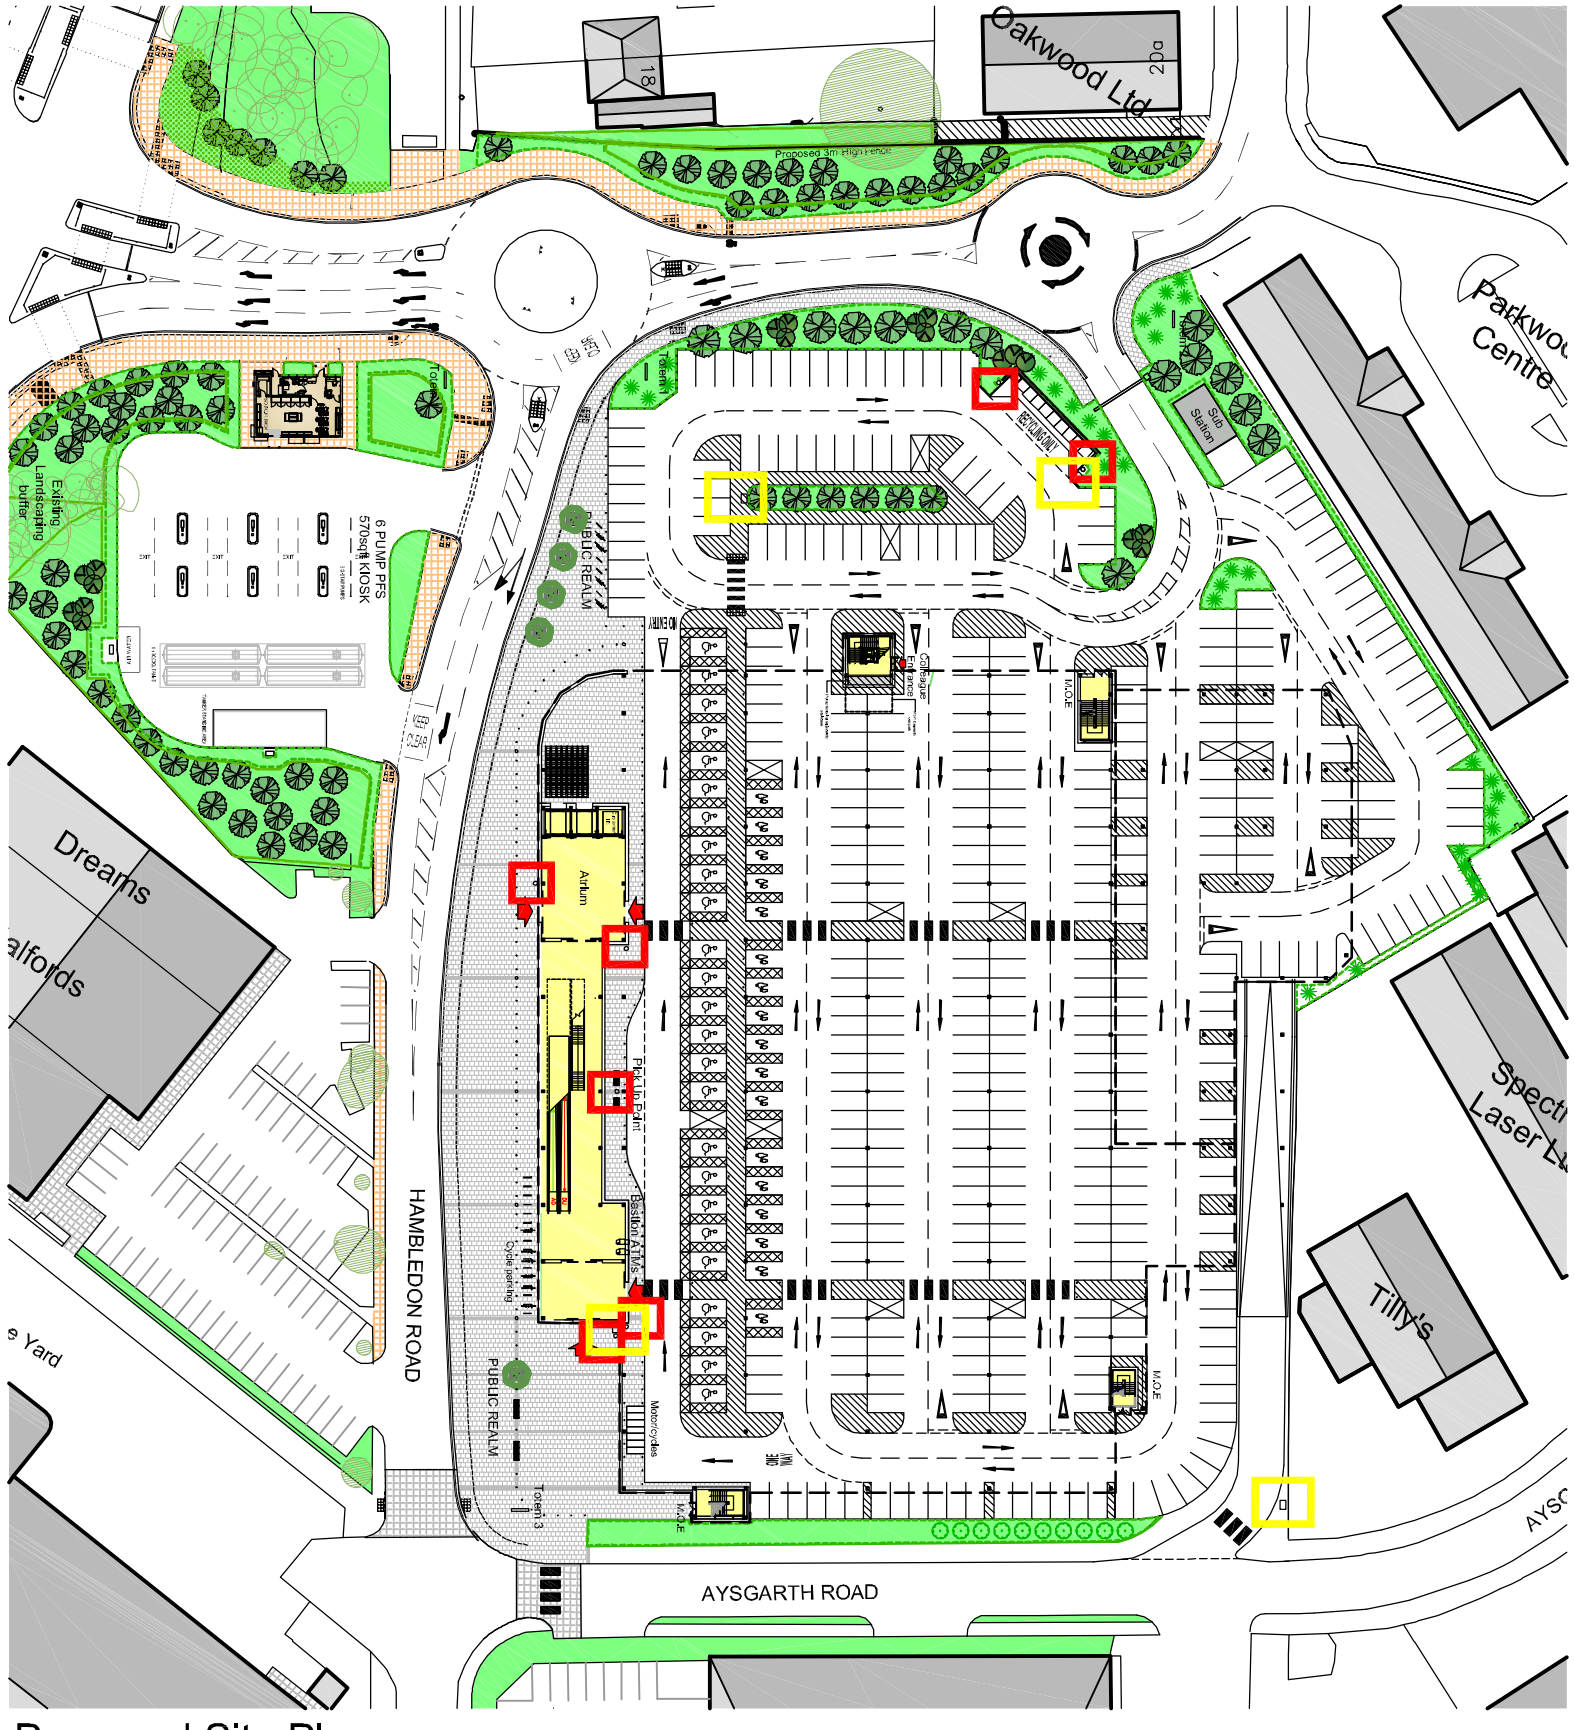

Proposed Site Plan scale 1:1000

0m 10m 20m 30m 40m 50m

All feasibility studies are subject to full site survey. All dimensions are to be checked on site.

WATERLOOVILLE

NORTH

PLANNING

REV

CLIENT

Sainsbury's

PROJECT

Hambledon Road
Waterlooville
Hampshire, PO7 7UA

DRAWING

Bin Details

CHQ PARTNERSHIP
Architects • Building Surveyors
CHQ Partnership Ltd.
Tannery House, 23 High Street
Baldock, Hertfordshire SG7 6BE
Telephone: (01462) 895110
Facsimile: (01462) 895099
Email: design@chq-architects.co.uk
www.chq-architects.co.uk

DATE June 2013	DRAWN JW
SCALE 1: 1000 @ A3	CHECKED

CHQ.08.8455 - PL128