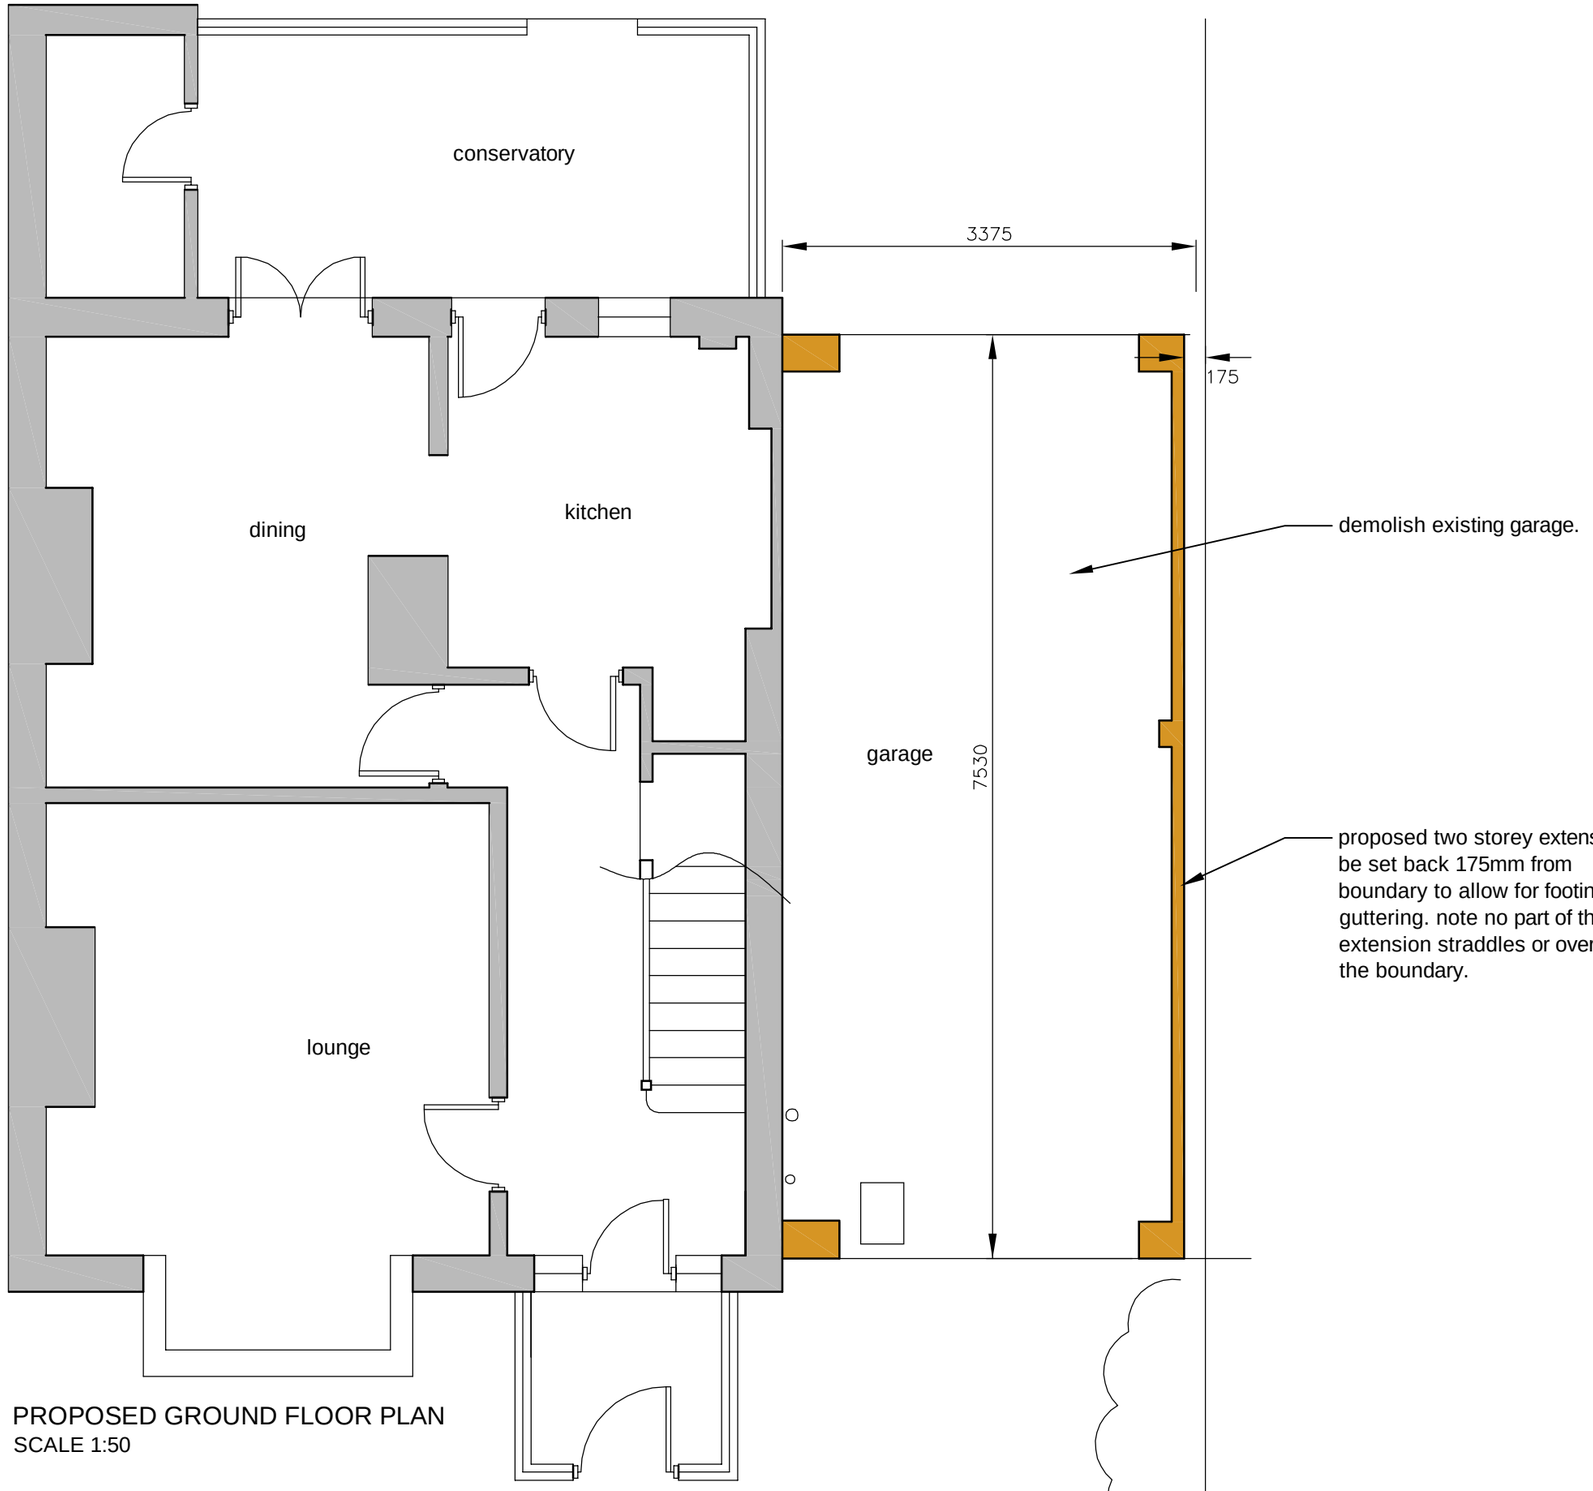


PROPOSED GROUND FLOOR PLAN
SCALE 1:50

Note:
Do not Scale from this Drawing (except for planning approval).
All dimensions are in millimetres and to be checked on site.
All Dimensions relating to subcontractors or suppliers work must be checked and agreed between the main contractor and the sub-contractors and suppliers.

DRAWING TITLE
PLANNING APPLICATION -
PROPOSED GROUND PLAN

CLIENT
Mr & Mrs Lee, 29 Record Road, Emsworth.

DATE	SCALE		
Dec 2014	1:50 @ A3		
DRN.	CHK.	Drawing Ref	Rev
gp	-	14063 PL300	B

Gavin Page BA(hons)
tel. 07747 011252
email. gavin.page77@gmail.com

grp architectural design